FORM No. 1.

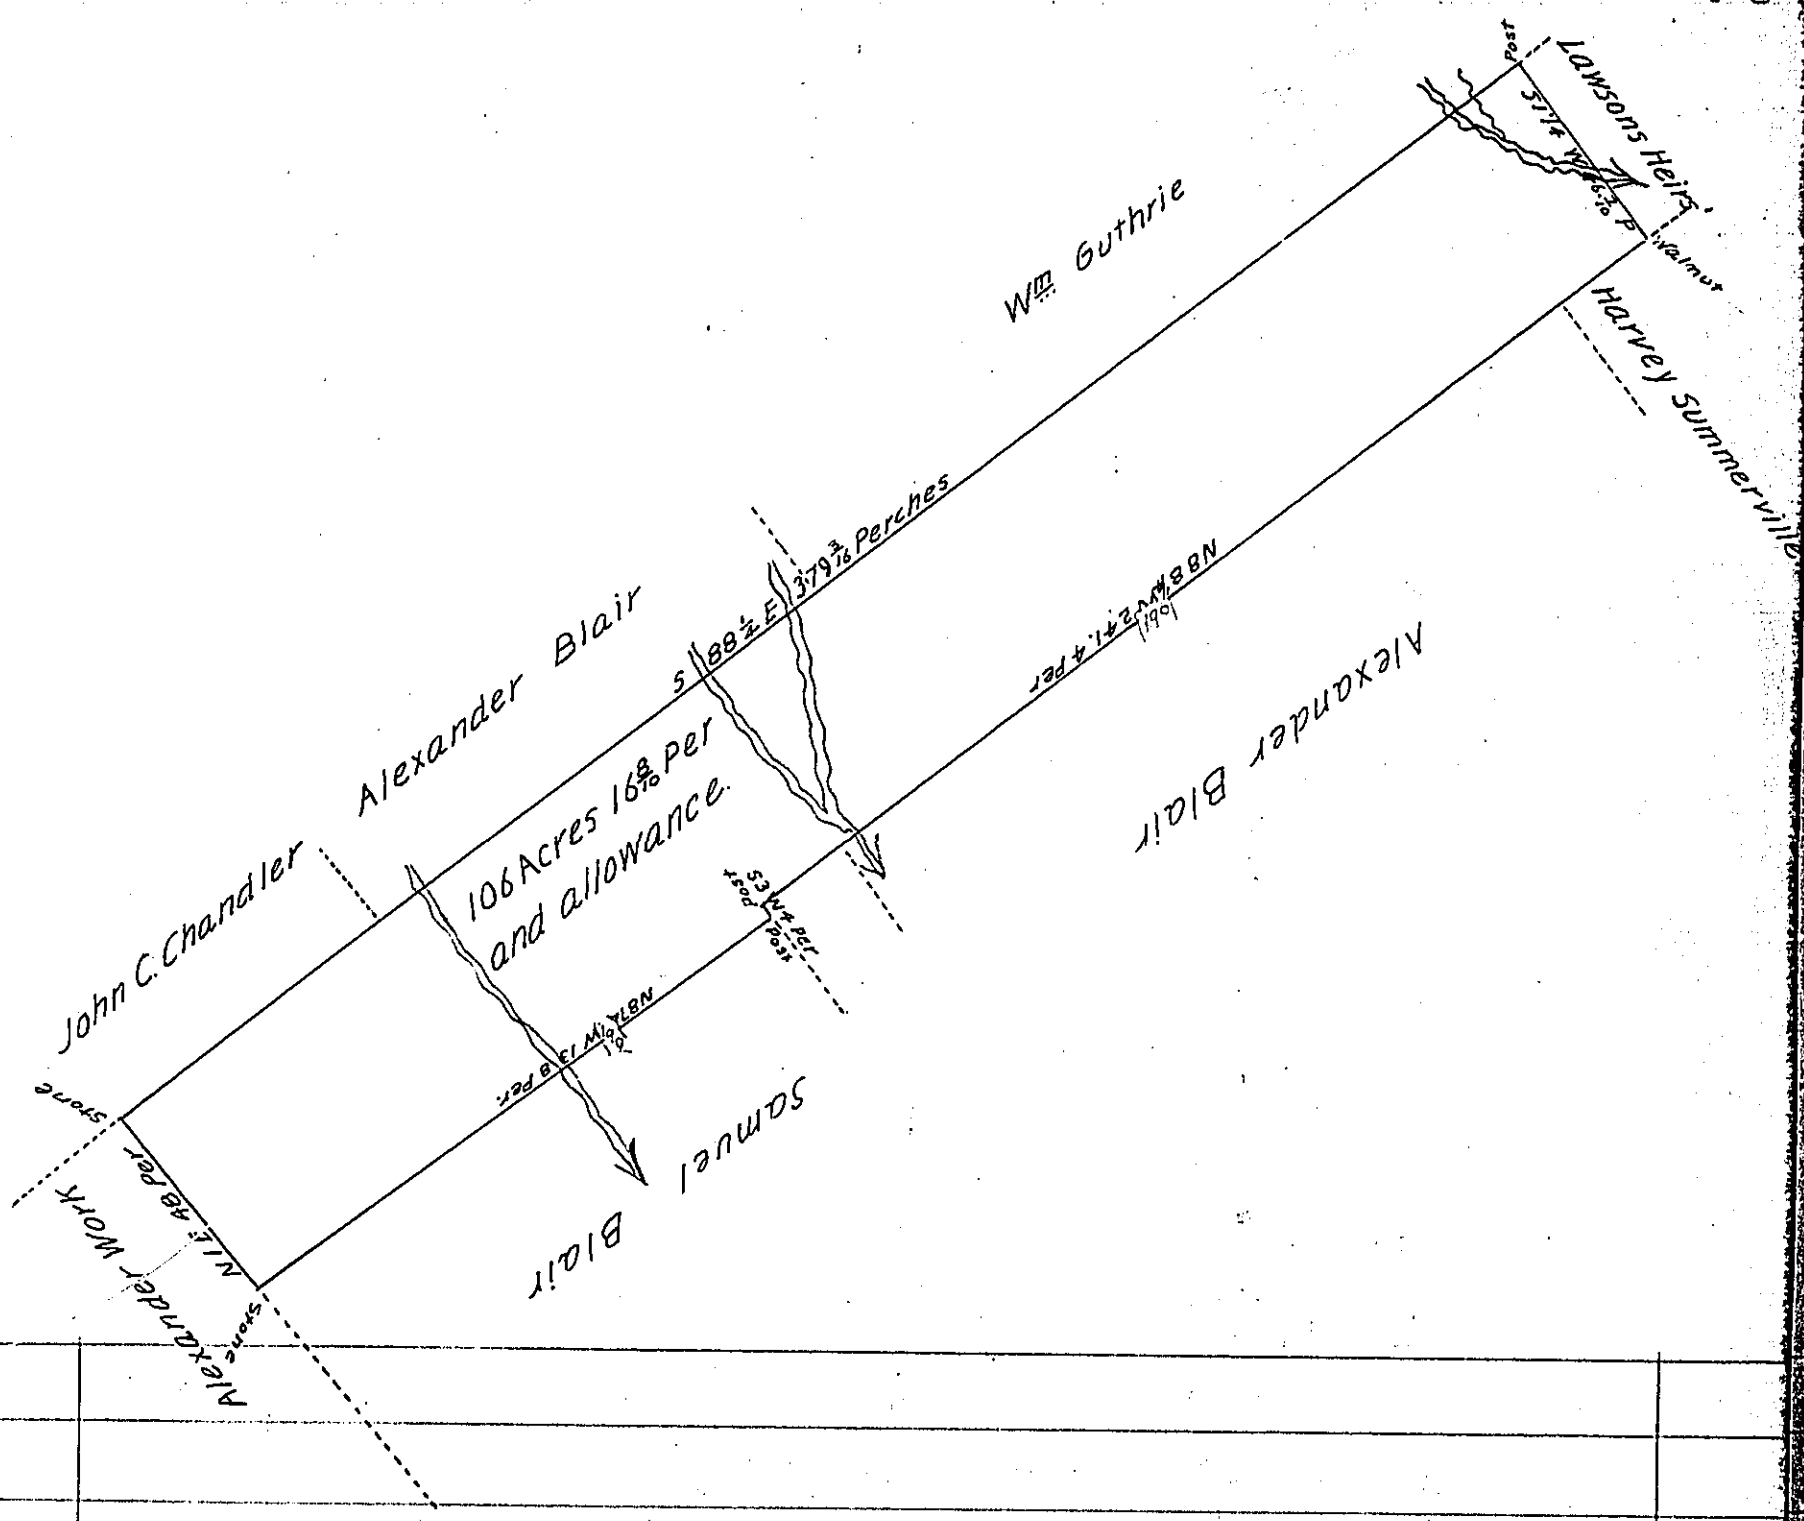

Clarion County Porter Tp the following is a Draft of a tract of Land Surveyed by John H. Groce Deputy Surveyor in Pursuance of a warrant granted To Alexander Blair Sr dated the 3rd day of March 1841 Executed the 1st day of May 1844 and return made Is c~~obliterated~~ obliterated Said I.D.S. ~~of~~ which was again resurveyed by me Oct 25th 1857

Christopher Reichart (D.S.)

IN TESTIMONY that the above is a copy of the original remaining on file in the Department of Internal Affairs of Pennsylvania, made conformably to an Act of Assembly approved the 16th day of February, 1833, I have hereunto set my Hand and caused the Seal of said Department to be affixed at Harrisburg, this first day of February 1904.

Isaac B. Brown

Secretary of Internal Affairs.