FORM No. I.

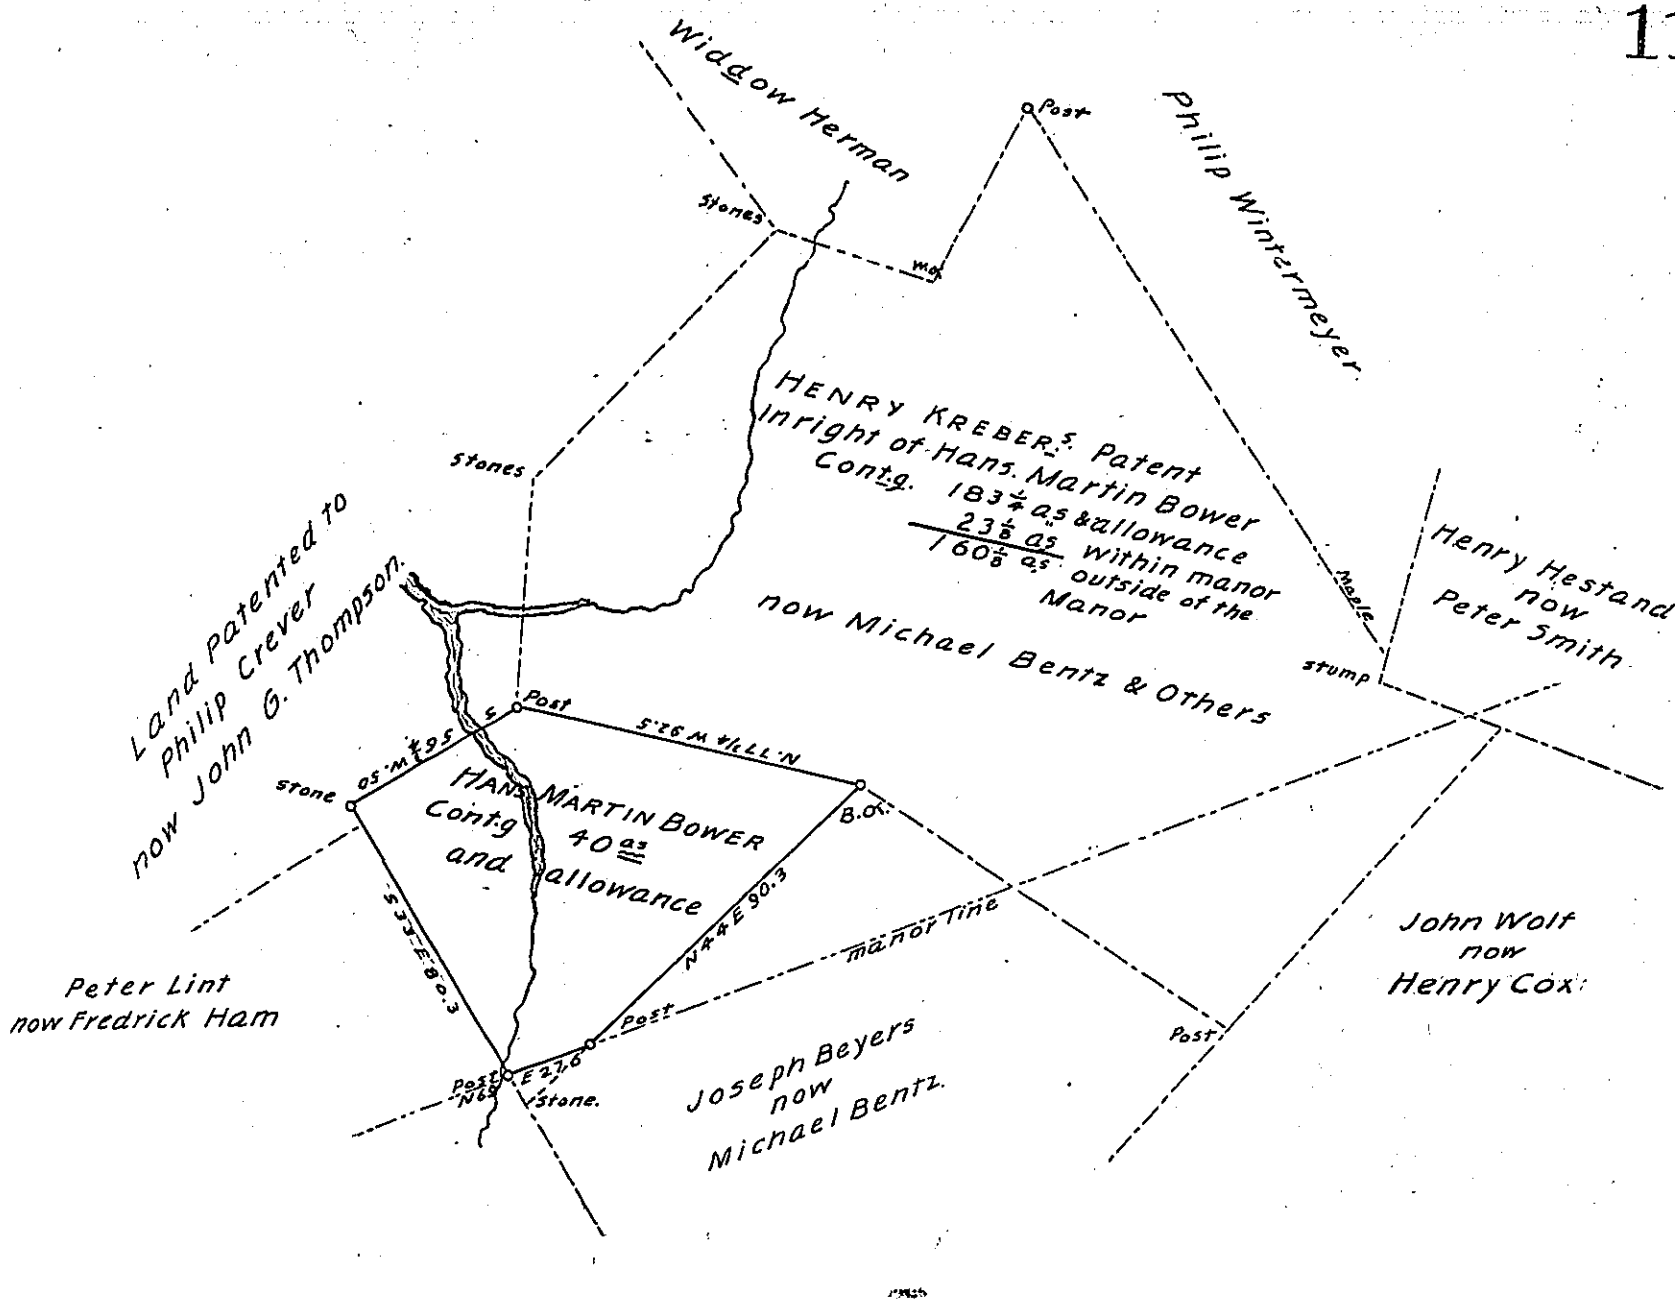

A Draught of a Piece of Land. Situate in Manchester Township in the County of York. Containing as above Set forth 40 as and allowance which is part of a Larger tract of _____, which was Originally Surveyed on the ____, by C. Lukens Esq. In Pursuance of Grant or Licence for 200 as dated the 30th day of October 1736 Granted to Hans_____ Martin Bower, the above part Resurveyed by the Old lines on the 17th day of October 1820, by Peter Spangler then D.S. &c Now on the 8th day of July A.D 1840. the above was Examined, and found to be Correct, and being requested by John Frantz. the Present Owner to make return thereof, who wishes to Patent the same &c.

Per James Ohail D.S

To Jacob Sallade Esq
Surveyor General
at Harrisburg

IN TESTIMONY that the above is a copy of the original remaining on file in the Department of Internal Affairs of Pennsylvania, made conformably to an Act of Assembly approved the 16th day of February, 1833, I have hereunto set my Hand and caused the Seal of said Department to be affixed at Harrisburg,

this fifteenth *day of* February *1904.*

Isaac B. Brown

Secretary of Internal Affairs.