FORM No. I.

228

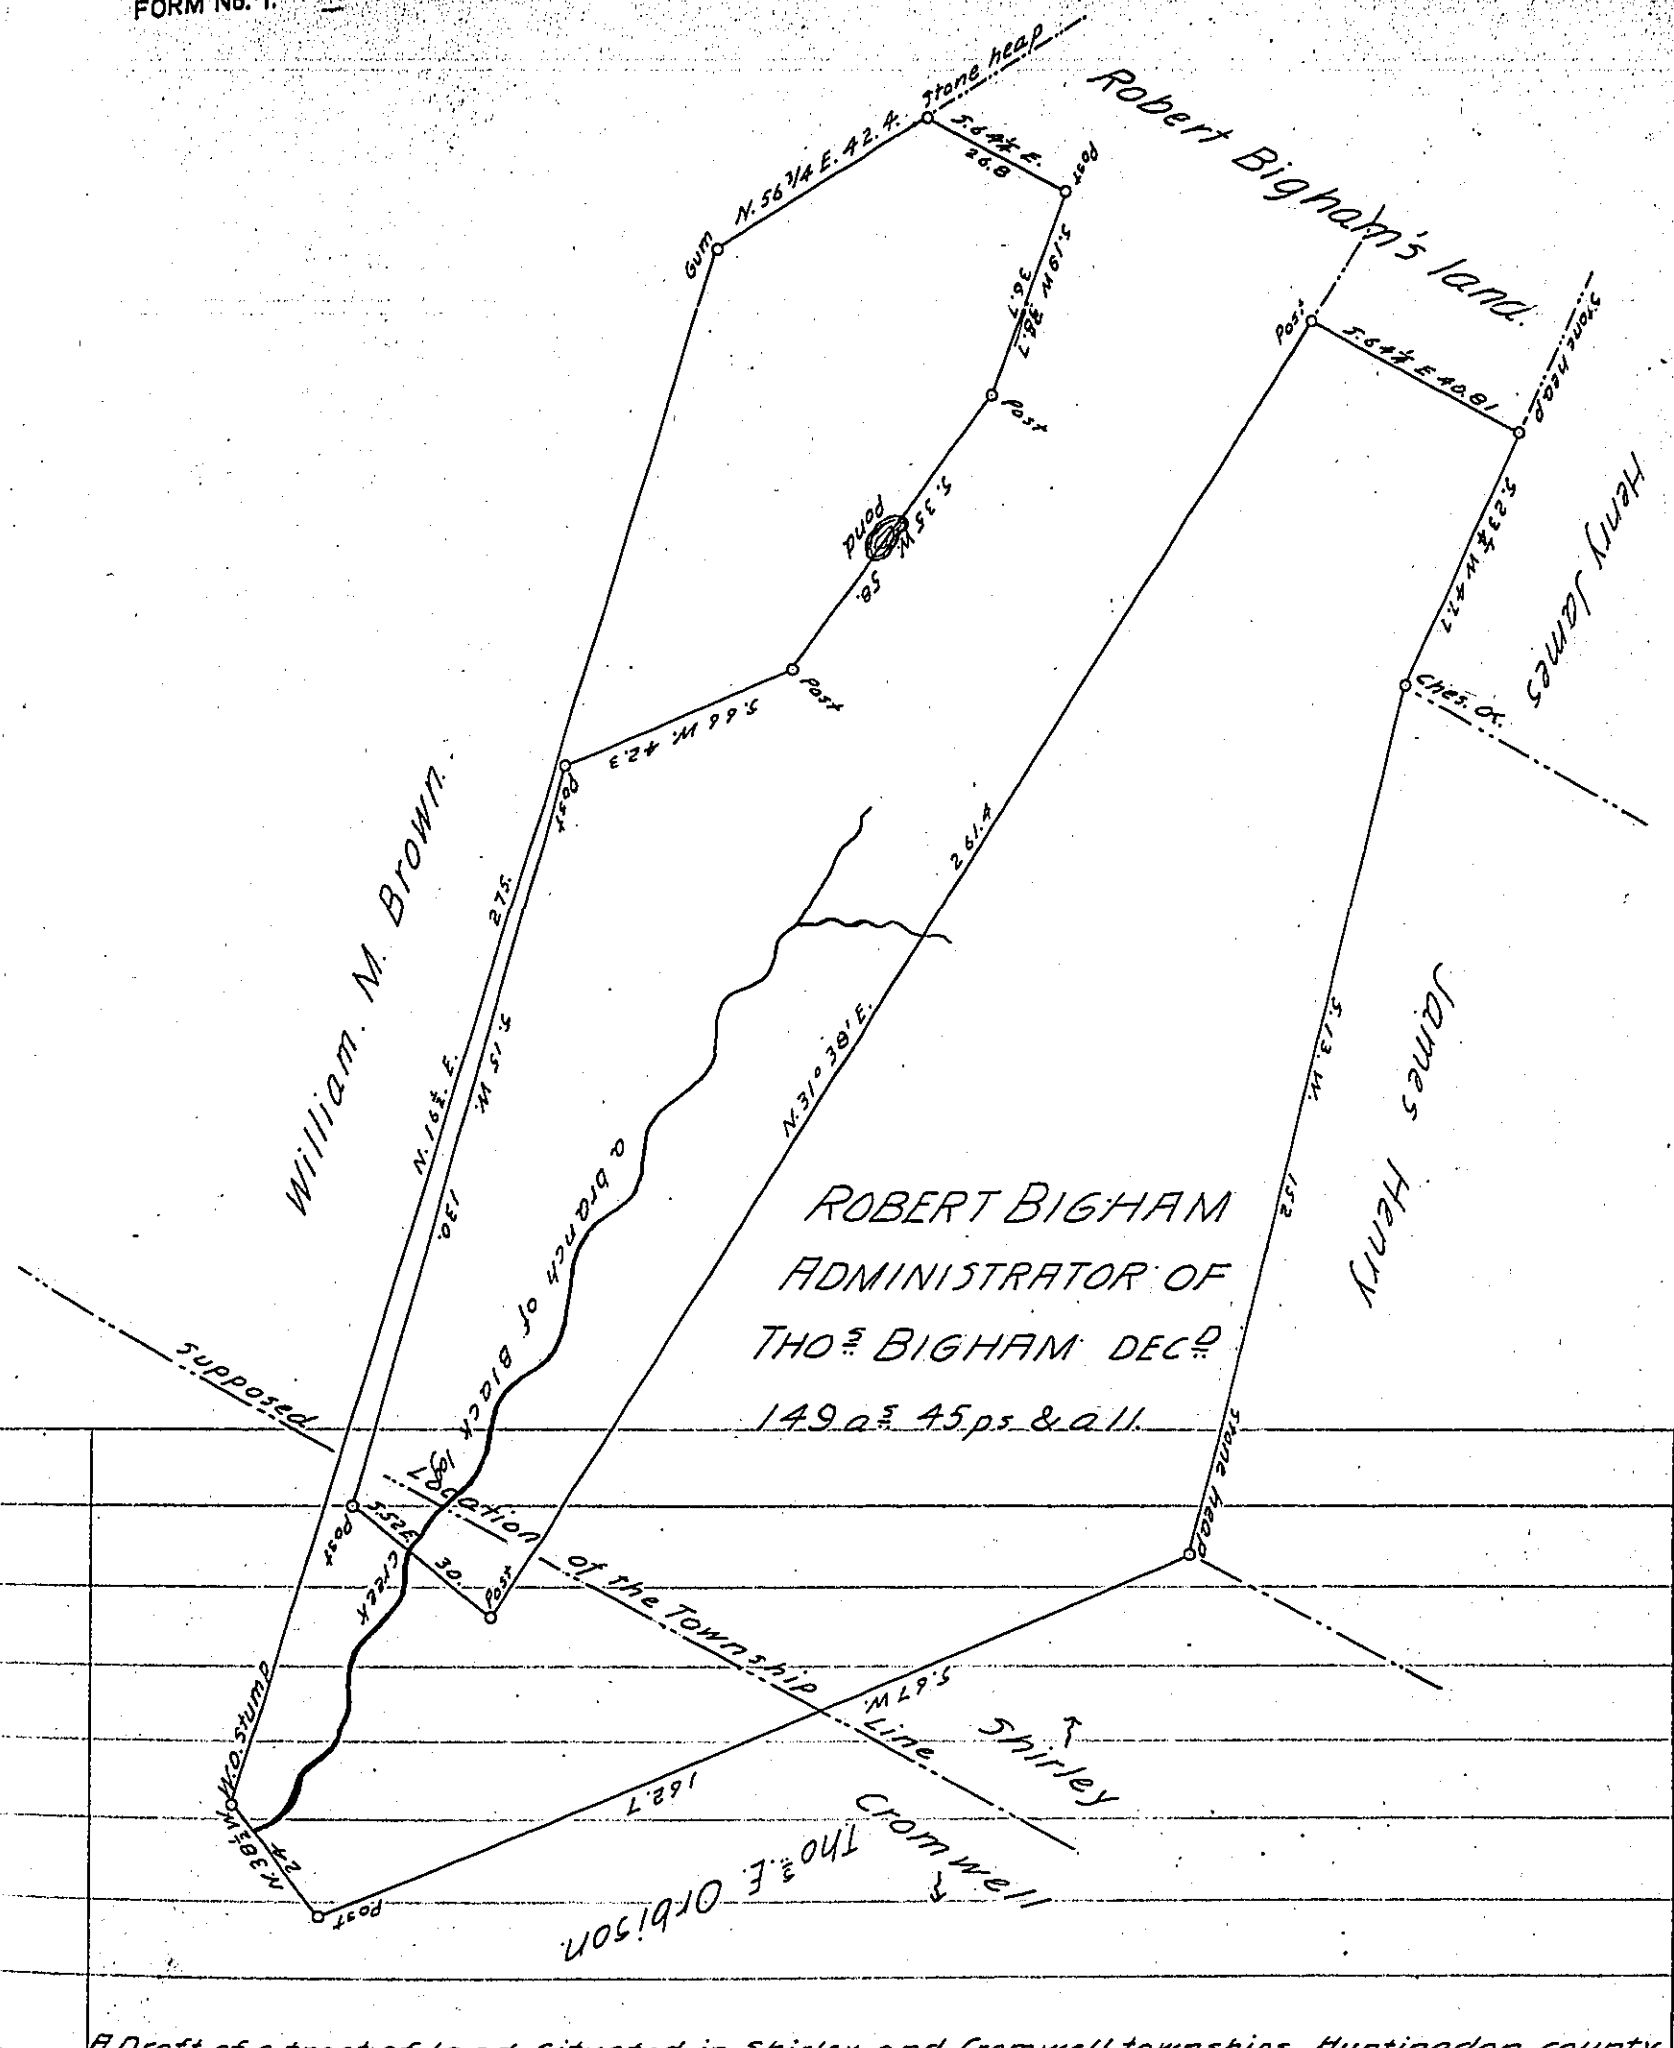

A Draft of a tract of land situated in Shirley and Cromwell townships, Huntingdon county, containing one hundred and forty-nine acres 45 perches and allowance of Six per cent &c. Surveyed the 30th day of November 1861 in pursuance of a warrant granted to Robert Bigham Administrator of Thomas Bigham Dec.d for 150 acres dated the 27th day of November A.D. 1861

Jn.o F. Ramey
Co. Sur.

To Hon Wm H. Keim
Sur. Gen.l

IN TESTIMONY that the above is a copy of the original remaining on file in the Department of Internal Affairs of Pennsylvania, made conformably to an Act of Assembly approved the 16th day of February, 1833, I have hereunto set my Hand and caused the Seal of said Department to be affixed at Harrisburg, this twenty-sixth day of March 1904.

Secretary of Internal Affairs.