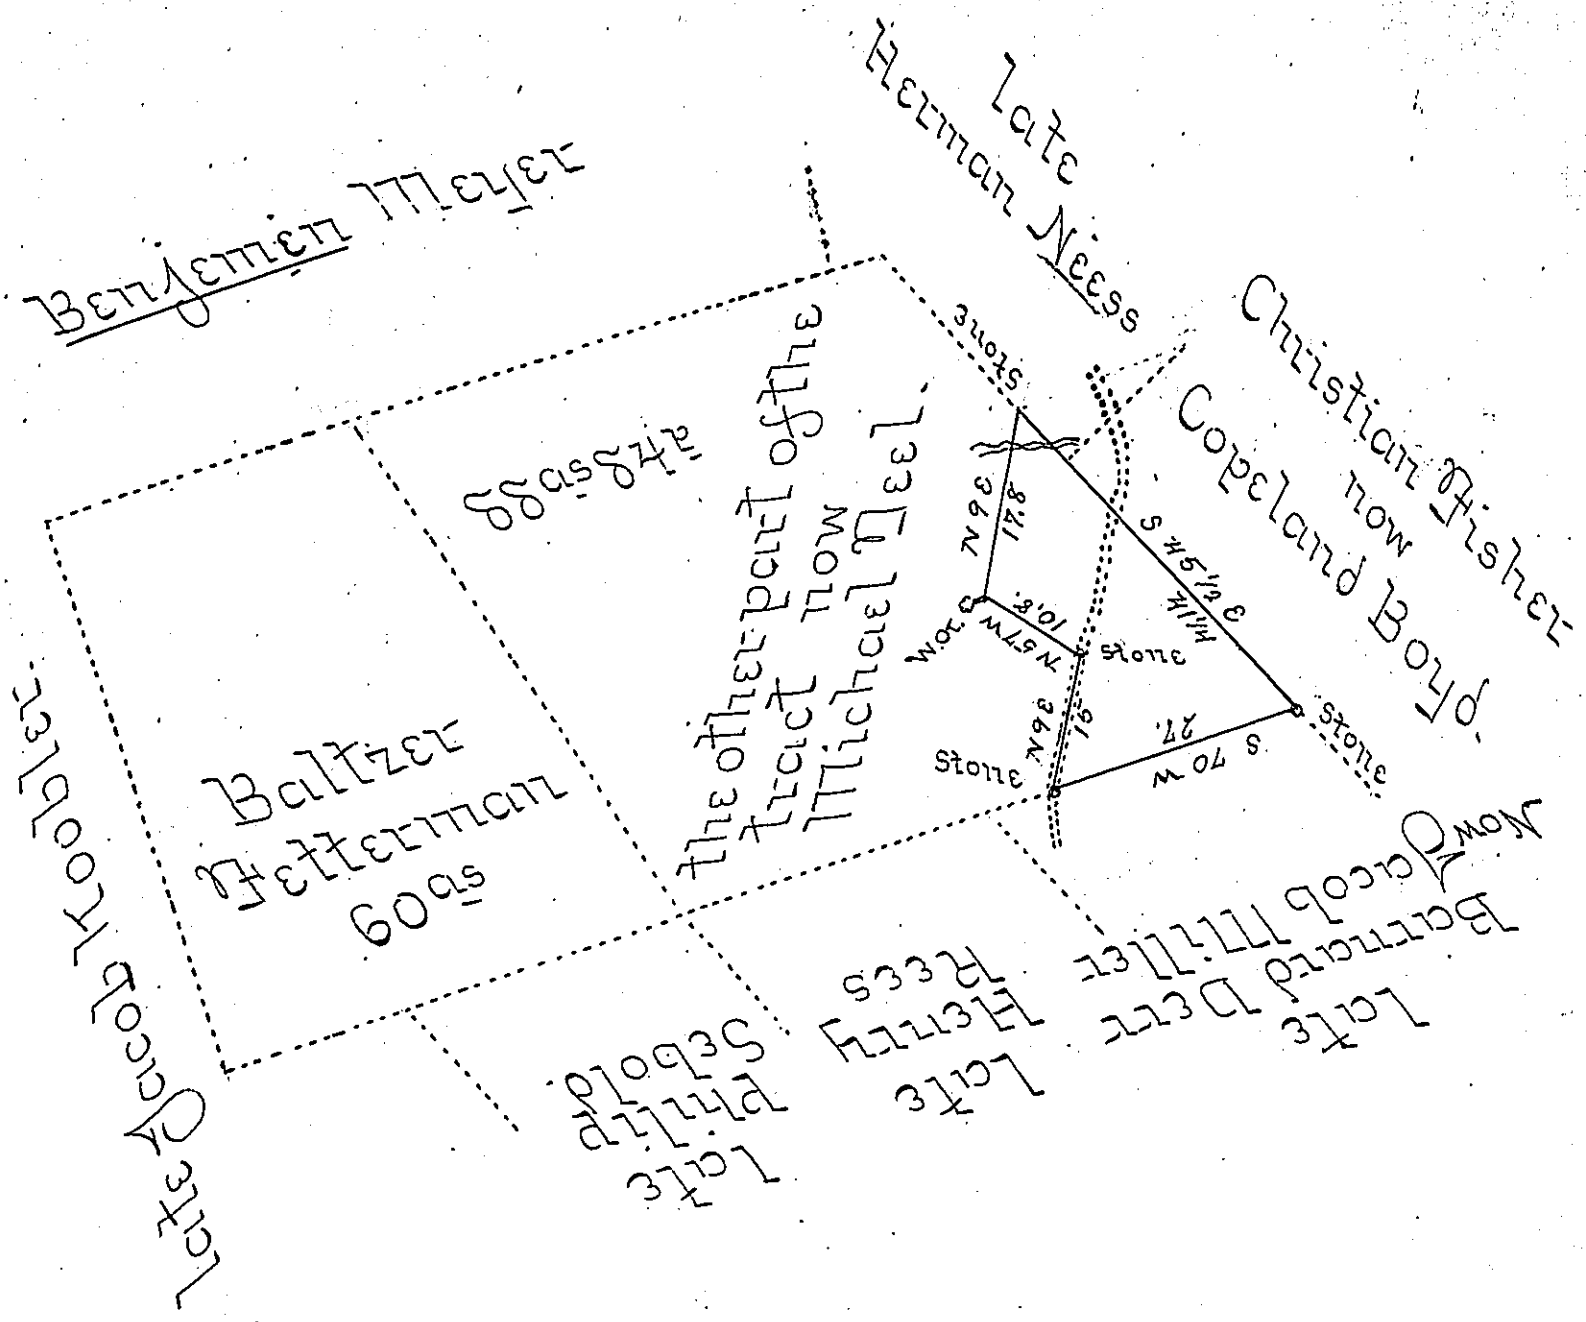

A Draught of a tract of Land Situate in Upper Milford Township in the County of (Bucks now) Lehigh Containing Three Acres six perches & Allowance of 6 P Cent &c. Being part of Ninety one Acres Ninety perches & Allowance Resurveyed in pursuance to an order of the Board of Property dated the 27th day of June 1769 to Jacob Neel Which being part of One hundred fifty one acres Ninety perches & Alle Originally Surveyed by Warrant dated 18th October 1738 to Christopher Boyer. The above resurveyed August 25th 1821 for Copeland Boyd.

Geo S. Eisenhart

Samuel Cochran Esquire Sy.

IN TESTIMONY that the above is a copy of the original remaining on file in the Department of Internal Affairs of Pennsylvania, made conformably to an Act of Assembly approved the 16th day of February, 1833, I have hereunto set my Hand and caused the Seal of said Department to be affixed at Harrisburg, this second *day of* February *1904.*

Frank B. Rosser

Secretary of Internal Affairs.