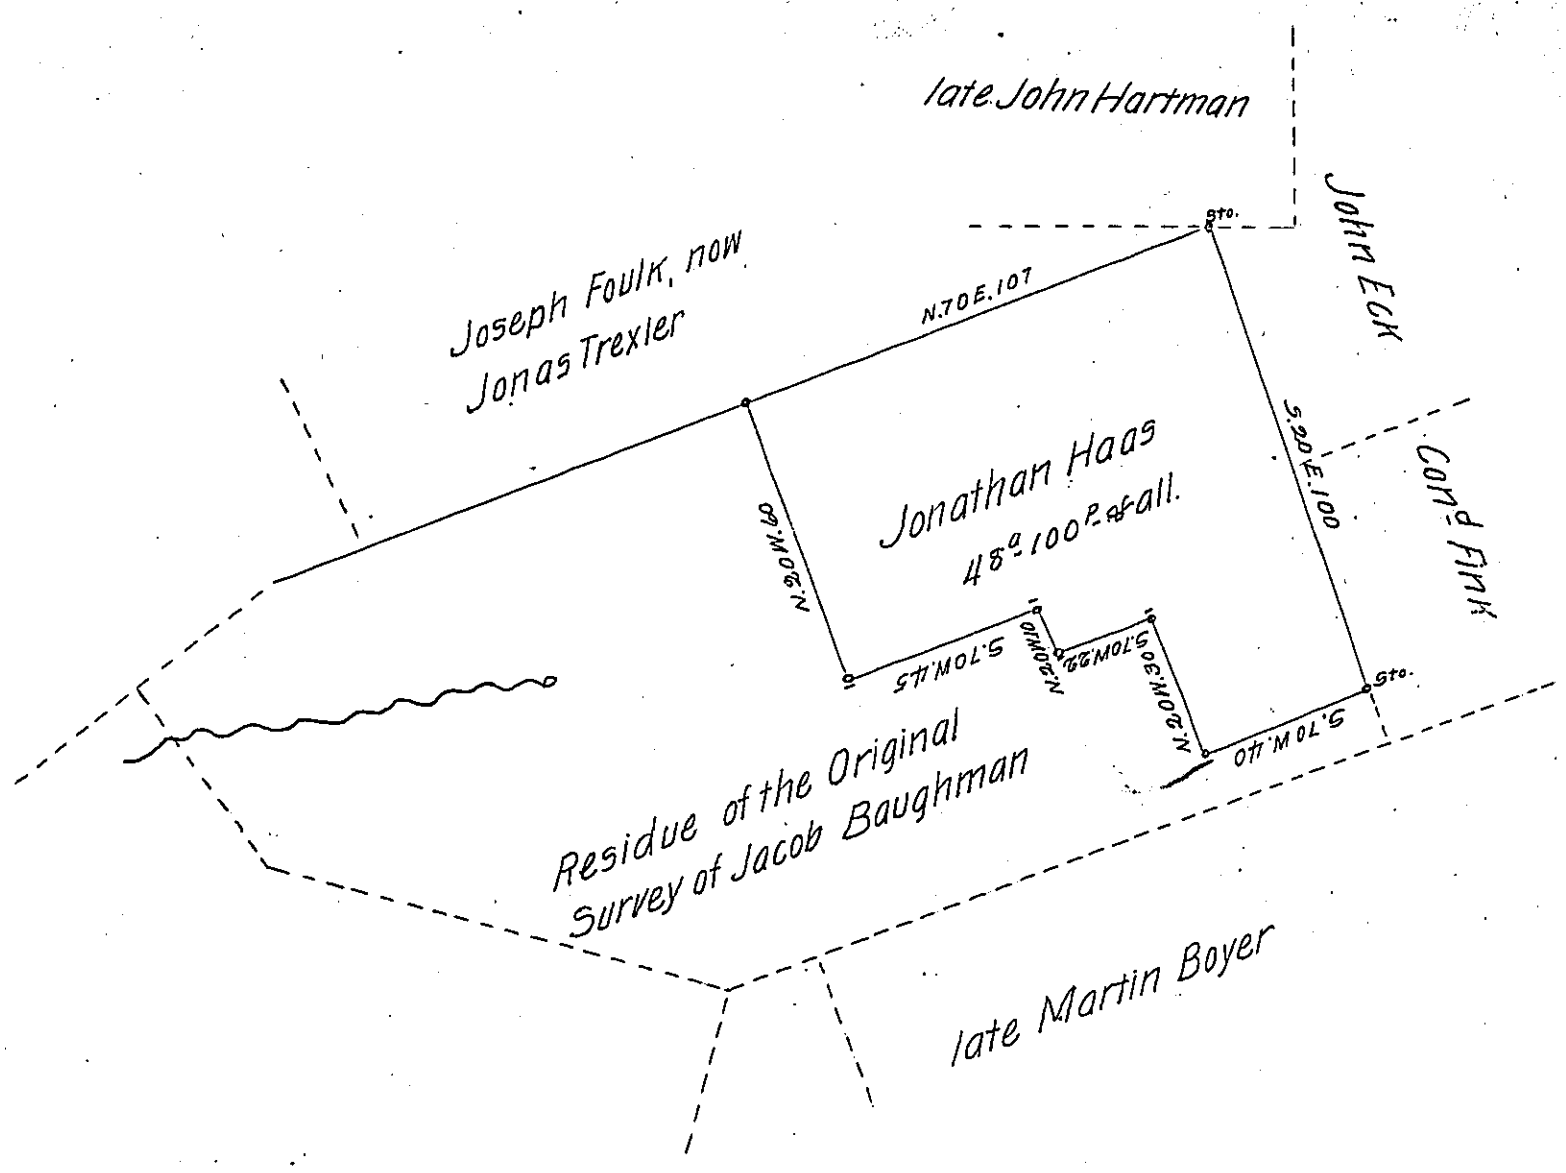

Draft of a tract of Land situate in Longswamp township, Berks County, containing Forty eight acres, one hundred perches and the allowance of 6 p.ct. for road &c. (part of As. 144. 50 p. &c. Originally Surveyed in pursuance of a Warrant, dated the 13th 14th day of December A.D. 1753 granted to Jacob Baughman) Resurveyed for Jonathan Haas, Septr. 14th 1827

Matthias S Richards DS

Gabriel Hiester Esquire
Surveyor General

IN TESTIMONY that the above is a copy of the original remaining on file in the Department of Internal Affairs of Pennsylvania, made conformably to an Act of Assembly approved the 16th day of February, 1833, I have hereunto set my Hand and caused the Seal of said Department to be affixed at Harrisburg, this Seventh *day of* March *1904*

Isaac B. Brown
Secretary of Internal Affairs.