FORM No. I.

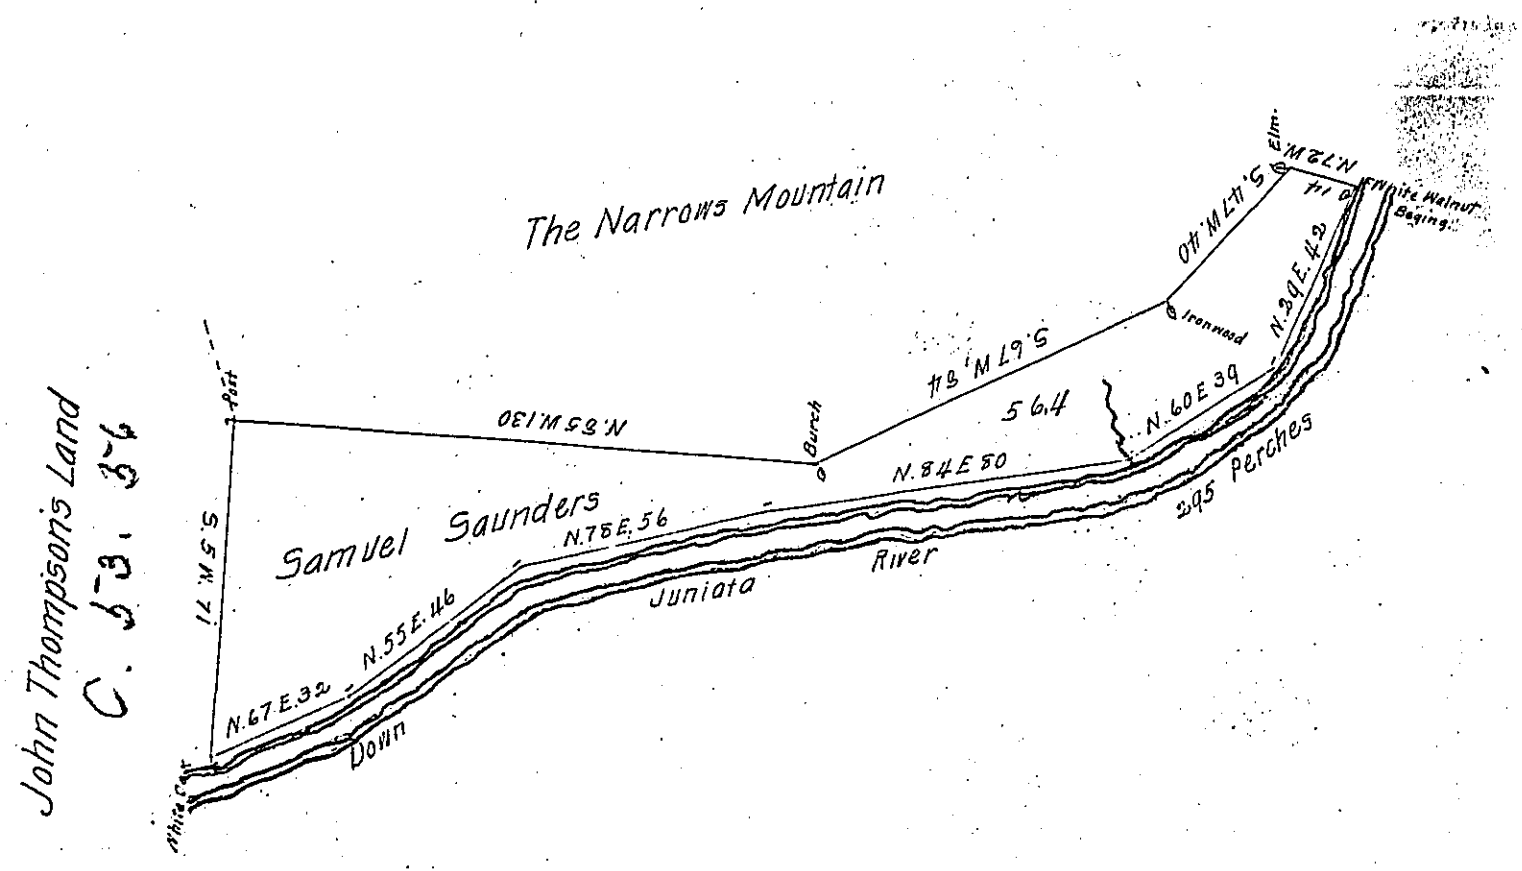

The Draught of a Tract of Land called the Corn Patch situate in the Long Narrows on Juniata in the County of Cumberland containing Fifty Six Acres and Eighty Perches with an Allowance proportionate to Six Acres p: Cent for Roads Surveyed the 30th Day of November Anno Dom: 1766 for Samuel Sanders in Pursuance of a Warrant from the Honble the Proprietaries Bearing Date at Philad.a the 1st Day of August Anno Dom 1766

p. Wm Maclay Deputy Surv.r

To John Lukens Esqr Surv.r Gen.l of the Province of Pennsylvania

IN TESTIMONY that the above is a copy of the original remaining on file in the Department of Internal Affairs of Pennsylvania, made conformably to an Act of Assembly approved the 16th day of February, 1833, I have hereunto set my Hand and caused the Seal of said Department to be affixed at Harrisburg, this Fifteenth *day of* February *1904*

Secretary of Internal Affairs.