FORM No. I.

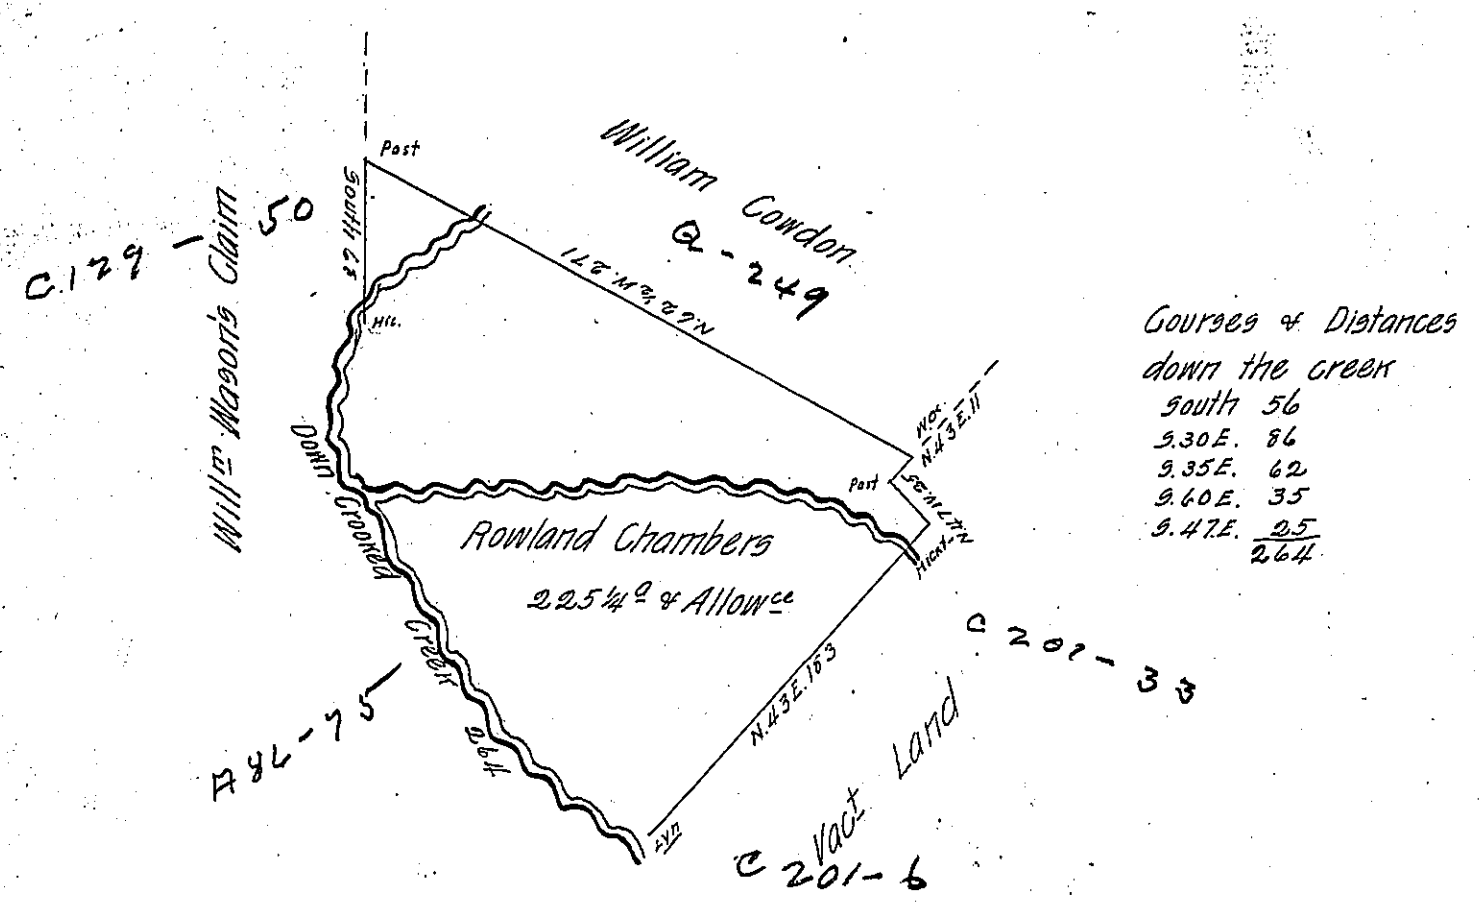

Surveyd to Roland Chambers on the 10th day of October 1784, the above described tract of Two hundred & twenty five acres & a quarter of an acre & allowance of six p Cent Situate on crooked creek about ten miles from the Kittaning adjoining land surveyed to William Cowdon in Westmoreland County By Warrant of the 23d day of August 1784

Joshua Elder DS

John Lukens Esqr S. Genl

IN TESTIMONY that the above is a copy of the original remaining on file in the Department of Internal Affairs of Pennsylvania, made conformably to an Act of Assembly approved the 16th day of February, 1833, I have hereunto set my Hand and caused the Seal of said Department to be affixed at Harrisburg, this ninth *day of* May *1904*

Isaac B. Brown

Secretary of Internal Affairs.