FORM No. 1.

161

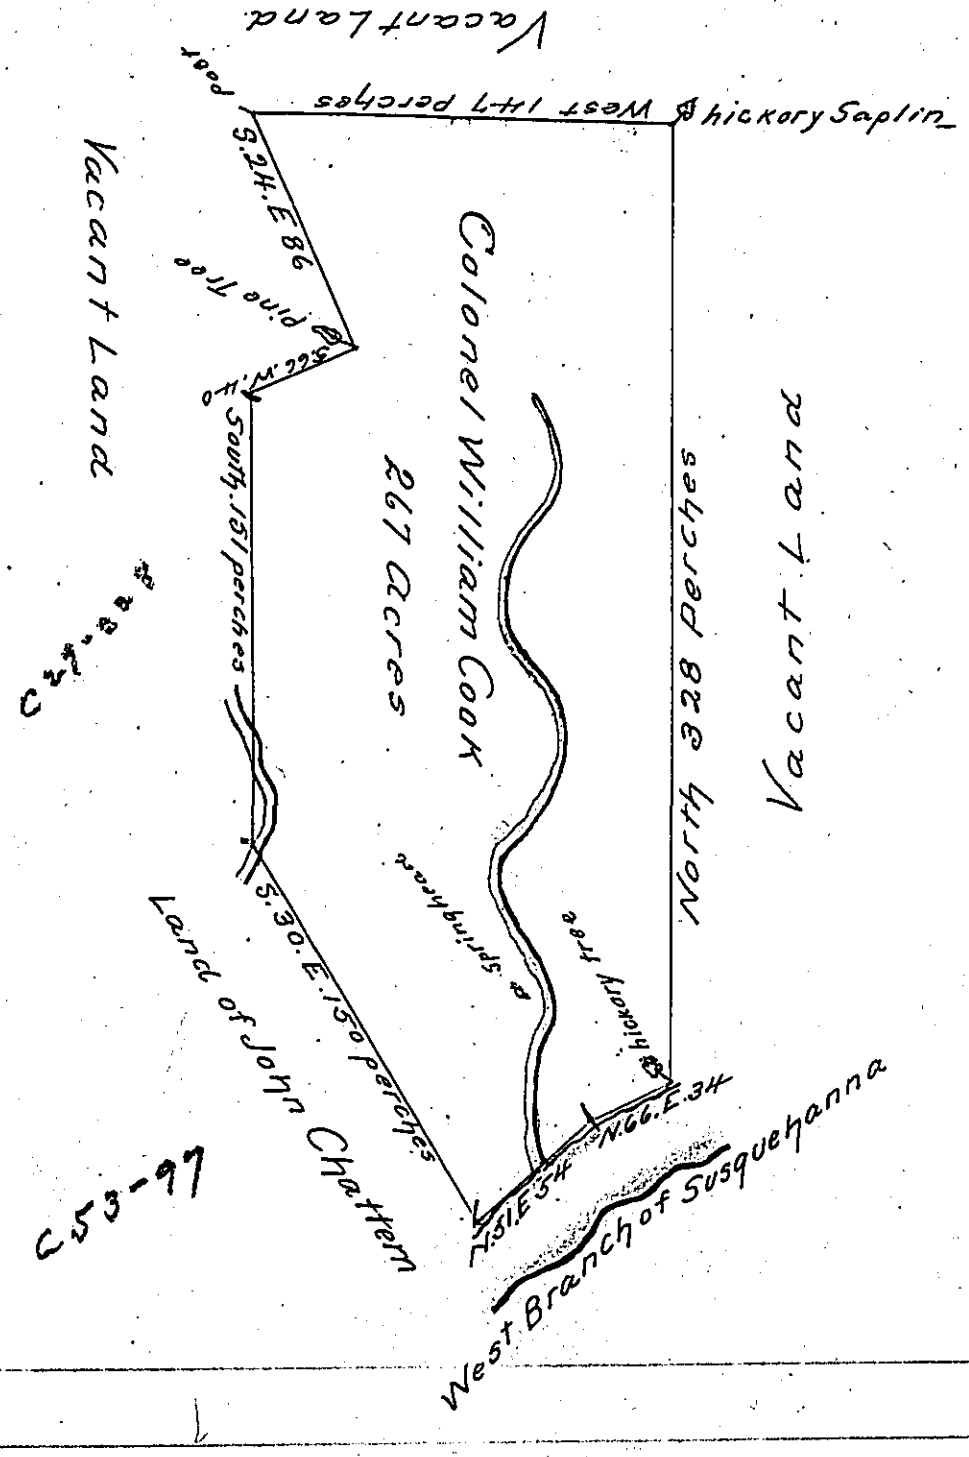

Draught of the Land Surveyed for Colonel William Cook Situate on the North side of the West Branch of Susqueh = anna about four Miles above Pine Creek and adjoining the East side of the Land of John Chattam Containing Two Hundred and Sixty Seven Acres of Land with the allowance of Six p Ct— Surveyed the 14th of November 1785

pr Thomas Tucker D. Surveyor

Wt No 688 dated 21st Octo 1785

To John Lukens Esqr. Surveyor General —

IN TESTIMONY that the above is a copy of the original remaining on file in the Department of Internal Affairs of Pennsylvania, made conformably to an Act of Assembly approved the 16th day of February, 1833, I have hereunto set my Hand and caused the Seal of said Department to be affixed at Harrisburg, this twelfth day of March 1904

Isaac B. Brown

Secretary of Internal Affairs.