FORM No. I.

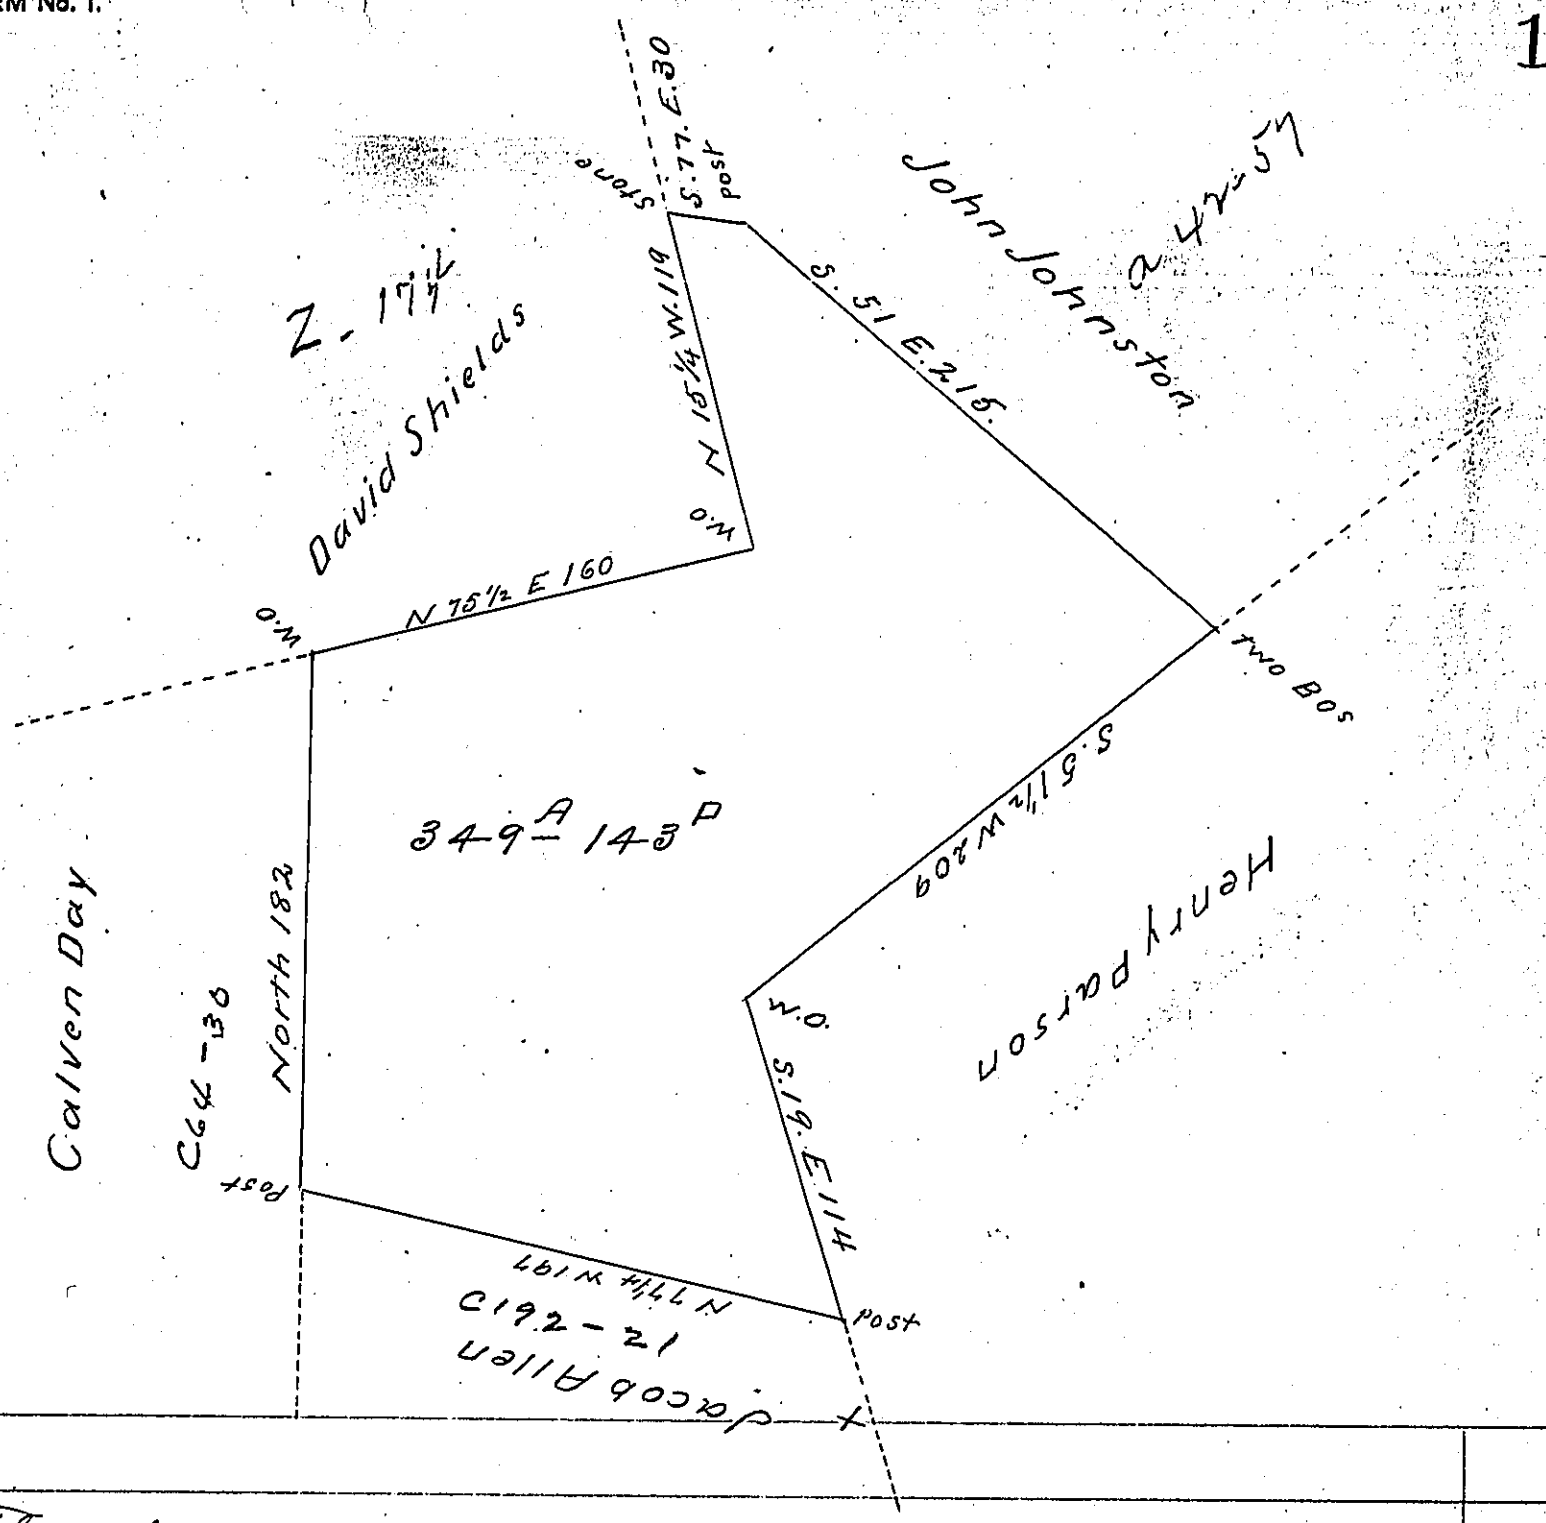

The above is a draft of a tract of land surveyed September the 18th 1811 in pursuance of a warant granted Thomas Barclay for 350 Acres dated the 28th of August 1792 Situate on the middle fork of tenmile Creek Morras township in Washington County Containing 349 Acres & 143 perches with the allowance of 6 percent for roads &c

William Hawkins D. S.

To Andrew Porter Esqr
Surveyor General

IN TESTIMONY that the above is a copy of the original remaining on file in the Department of Internal Affairs of Pennsylvania, made conformably to an Act of Assembly approved the 16th day of February, 1833, I have hereunto set my Hand and caused the Seal of said Department to be affixed at Harrisburg, this twenty fifth day of January 1904

James P. Barnett

Secretary of Internal Affairs.