FORM No. 1.

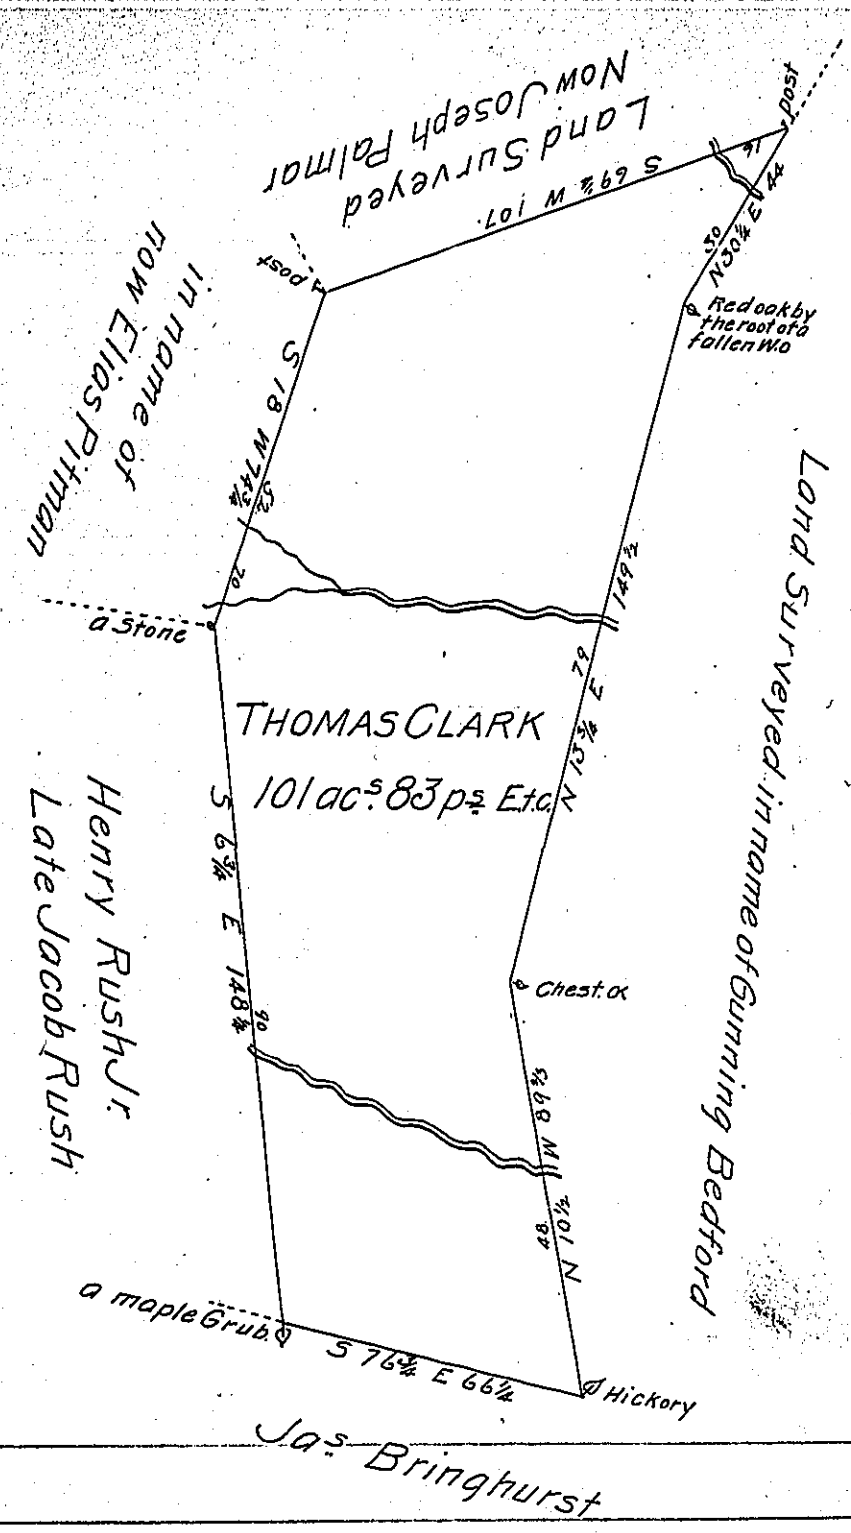

A draught of a tract of land situate in Belfast Township Bedford County, containing one hundred and one acres Eighty three perches and allowance of six per cent &c. Surveyed for Thomas Clark the 13th day of March 1812, in pursuance of a warrant dated the 4th day of March 1812.

To Andrew Porter Esqr. Surveyor General } William Piper D.S.

I do certify that on the day of date of the above survey, there was a dwelling house, and about thirty five acres of land cleared, on the above described tract of land, and a family actually residing thereon.

Reynolds Morton Ast D.S.
for
William Piper D.S.

IN TESTIMONY that the above is a copy of the original remaining on file in the Department of Internal Affairs of Pennsylvania, made conformably to an Act of Assembly approved the 16th day of February, 1833, I have hereunto set my Hand and caused the Seal of said Department to be affixed at Harrisburg, this twenty first *day of* April *1904.*

Isaac B. Dawson

Secretary of ~~Internal Affairs~~