FORM No. I.

154

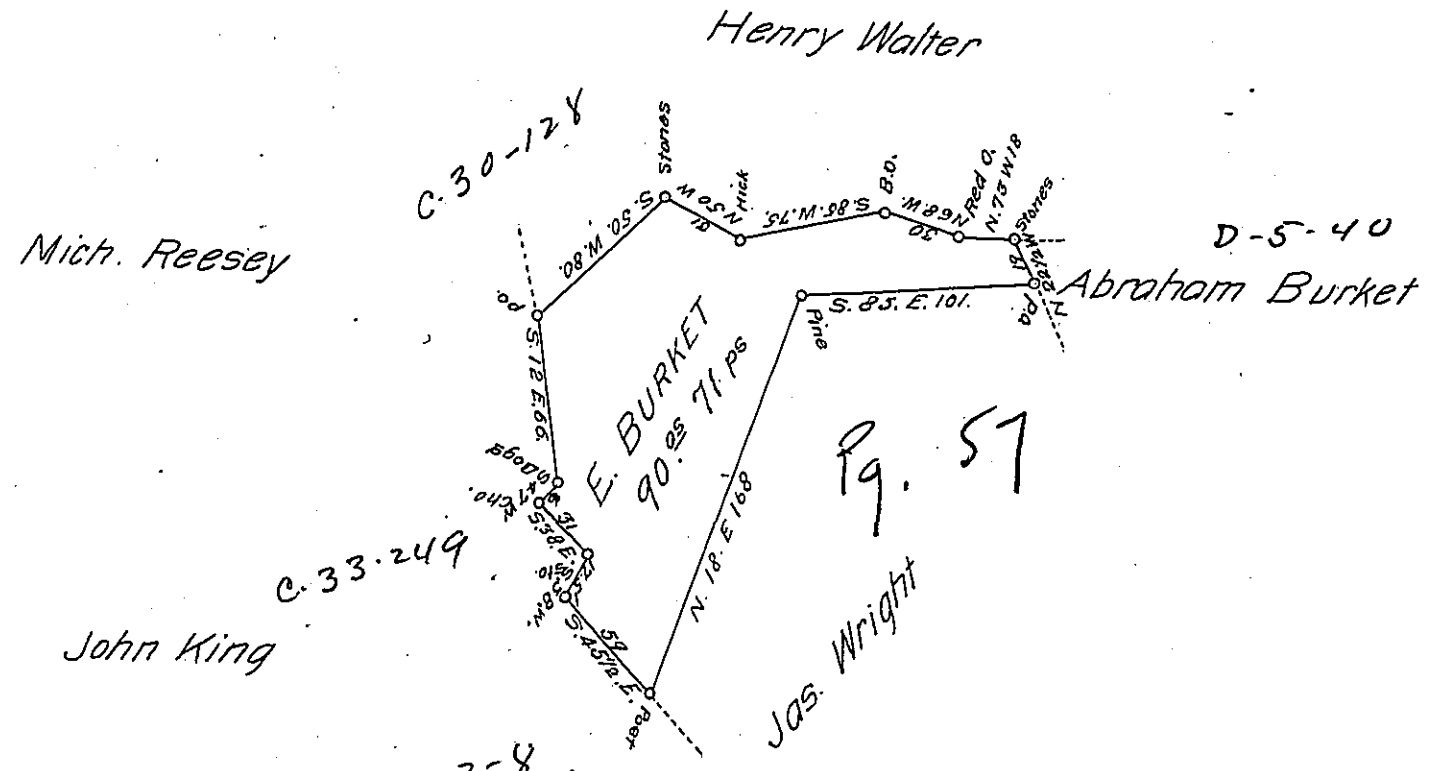


A Draft of a tract of land Situate in Union township Bedford County Containing 90 Acres 71 perches And the usual Allowance of Six per Cent for Roads Surveyed the 12th day of June 1869. In pursuance of a Warrant granted to Elias Burket Henry Beafeather & James Wright dated the 27th day of May A.D. 1868.

To J.o M.Campbell Esqr. S. G.

Sam! Ketterman C.S.

*IN TESTIMONY that the above is a copy of the original remaining on file in the Department of Internal Affairs of Pennsylvania, made conformably to an Act of Assembly approved the 16th day of February, 1833, I have hereunto set my Hand and caused the Seal of said Department to be affixed at Harrisburg, this* twentyfirst *day of* March *1904*

Isaac B. Brown

*Secretary of Internal Affairs.*