FORM No. 1.

197

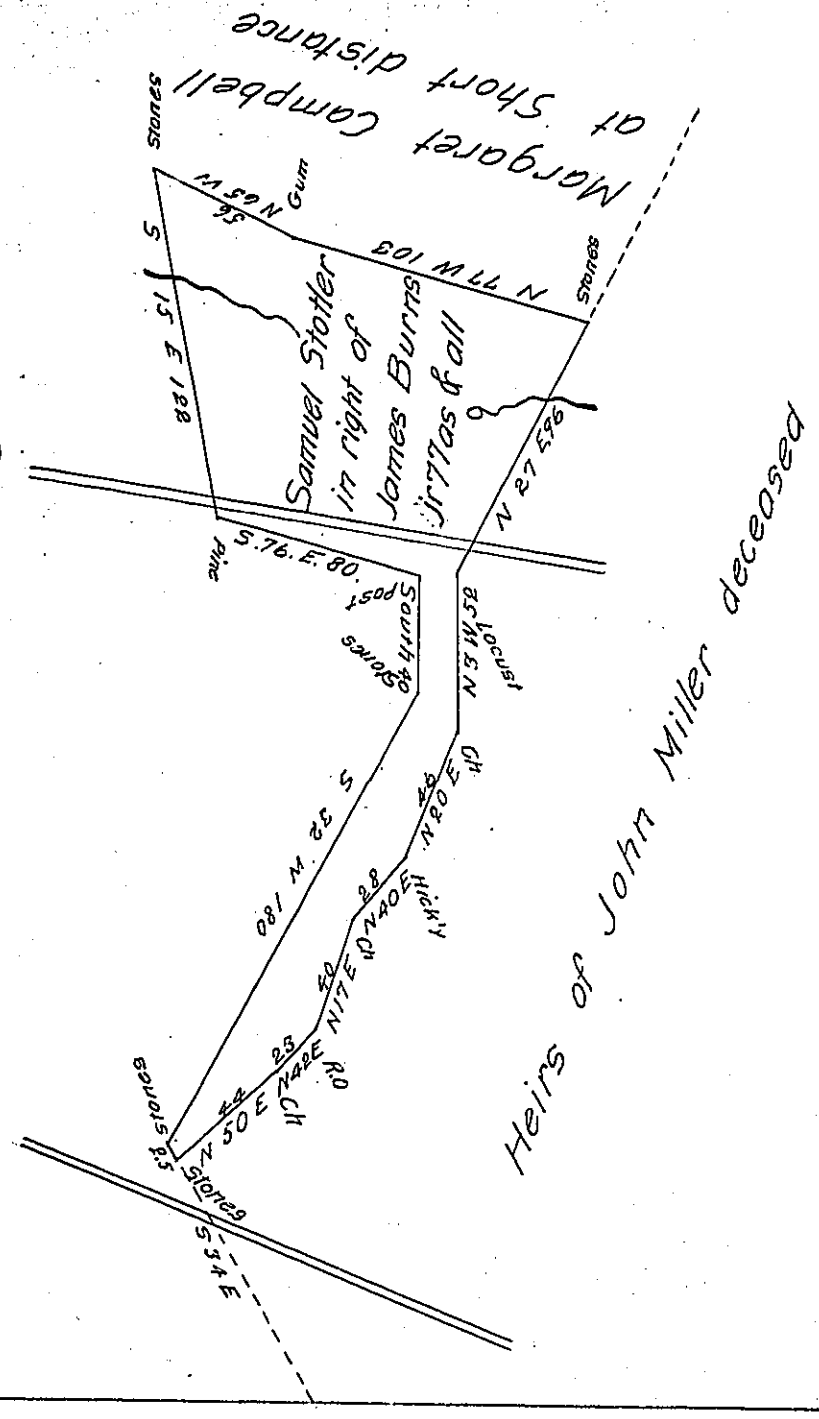

Situate in Shade Township Somerset County on the top of Allegheny Mountain Containing Seventy Seven acres and allowance and Surveyed on the 20th day of April 1839 by Thomas Gahagen Esqr in pursuance of a Warrant granted to James Burnes jr dated the 26th day of February 1838. Certified at request of Samuel Stotler Sen. June 15th 1845

Pr H.L Holbrook Deputy

To John Laporte Esqr
Surveyor General

IN TESTIMONY that the above is a copy of the original remaining on file in the Department of Internal Affairs of Pennsylvania, made conformably to an Act of Assembly approved the 16th day of February, 1833, I have hereunto set my Hand and caused the Seal of said Department to be affixed at Harrisburg, this eighteenth *day of* April *1904*

Isaac B. Brown

Secretary of Internal Affairs.