FORM No. I.

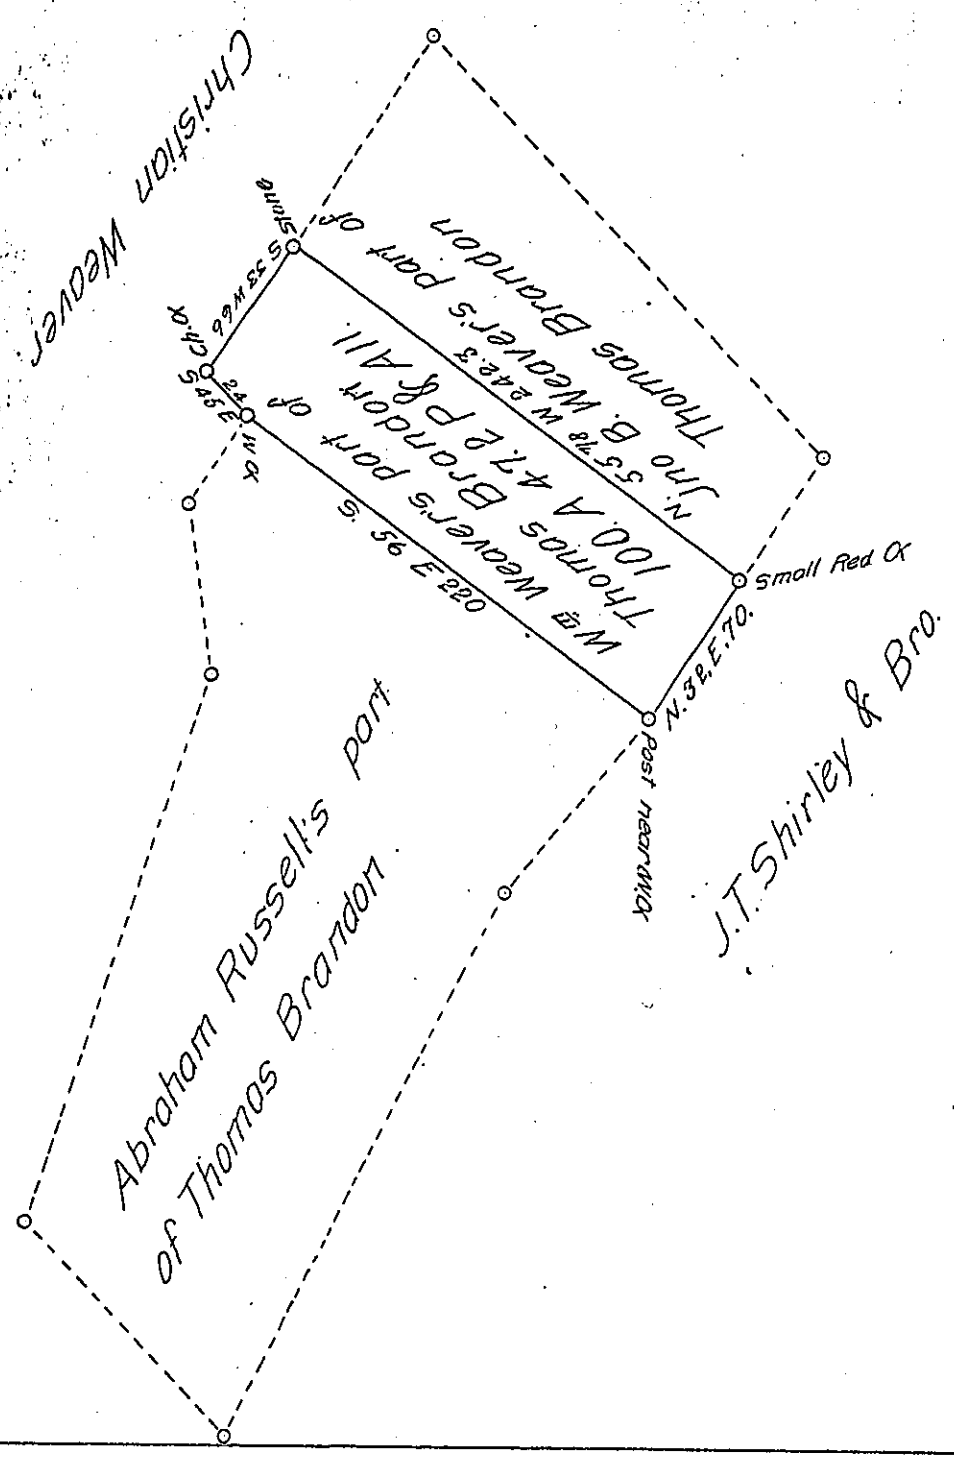

A Draft of a tract of land Situated in Hopewell township, in the county of Huntingdon, containing one hundred acres forty seven and two tenths perches and allowance of six per cent for roads &c surveyed the 24th day of February 1870, being a part of a larger tract of 526¼ acres and allowance, originally surveyed in pursuance of a Warrant granted to Thomas Brandon dated the 29th day of October 1762.

James F Glasgow C.S.

To Hon J. M. Campbell
Surveyor General

Hunt. Co.

IN TESTIMONY that the above is a copy of the original remaining on file in the Department of Internal Affairs of Pennsylvania, made conformably to an Act of Assembly approved the 16th day of February, 1833, I have hereunto set my Hand and caused the Seal of said Department to be affixed at Harrisburg, this nineteenth *day of* April *1904*

Isaac B. Brown

Secretary of Internal Affairs.