FORM No. I.

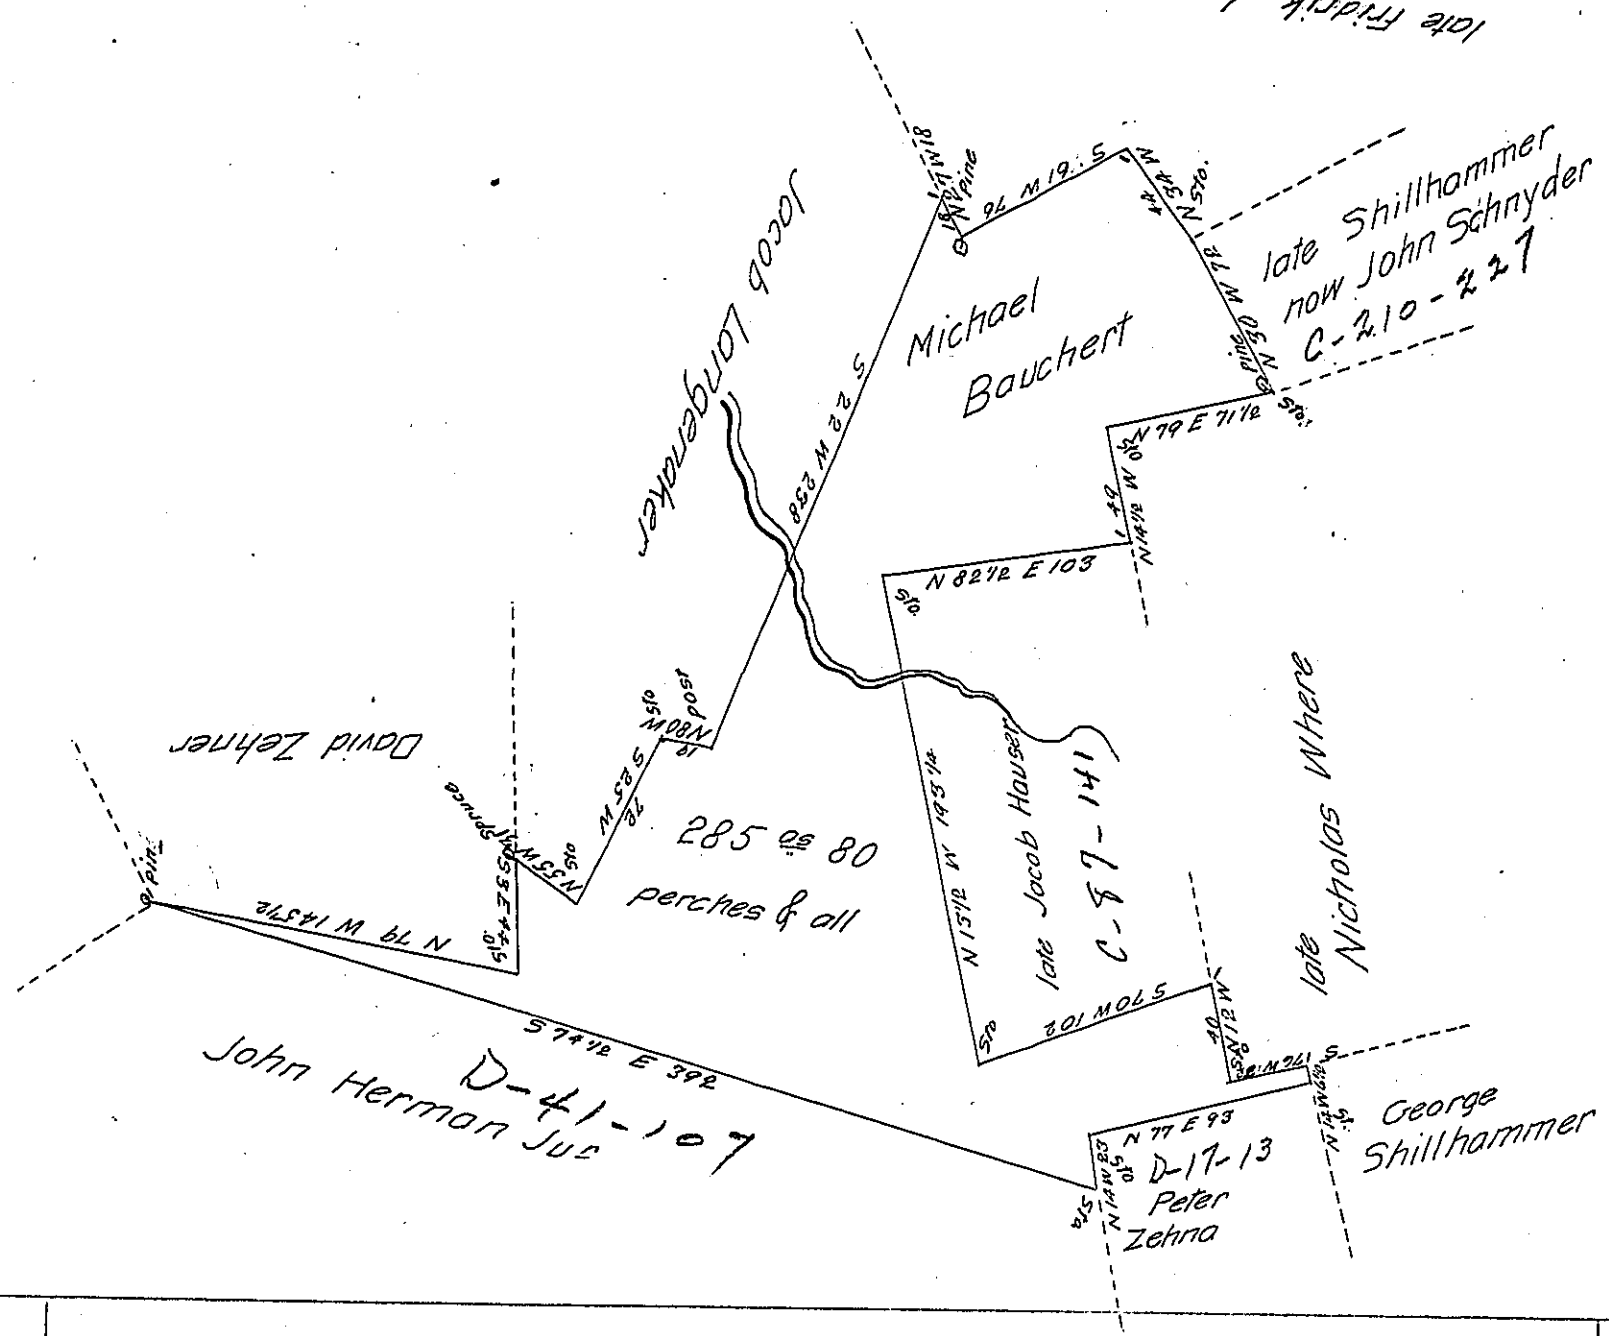

Situate in West Penn township Schuylkill County Surveyed the 13th day of November A.D. 1817 in pursuance of a Warrant dated the 9th of July A.D. 1817. Granted to Michael Bauchert. Containing two hundred Eighty five Acres & Eighty perches & as appears by a Droft filed in Deputy Surveyors Office Signed by Abraham Fertig then a Deputy Surveyor of Schuylkill County.

To John Taylor Esqr
Surveyor Gel. of Pa

Geo Hiesler D.S.

The Improvements on the above land Consist of a two Story Log House and Barn, and about 30 as of Cleared land and better then 100 apple trees planted thereon.

Geo Hiesler

IN TESTIMONY that the above is a copy of the original remaining on file in the Department of Internal Affairs of Pennsylvania, made conformably to an Act of Assembly approved the 16th day of February, 1833, I have hereunto set my Hand and caused the Seal of said Department to be affixed at Harrisburg, this nineteenth *day of* April *1904*

Isaac B. Brown

Secretary of Internal Affairs.