FORM No. I.

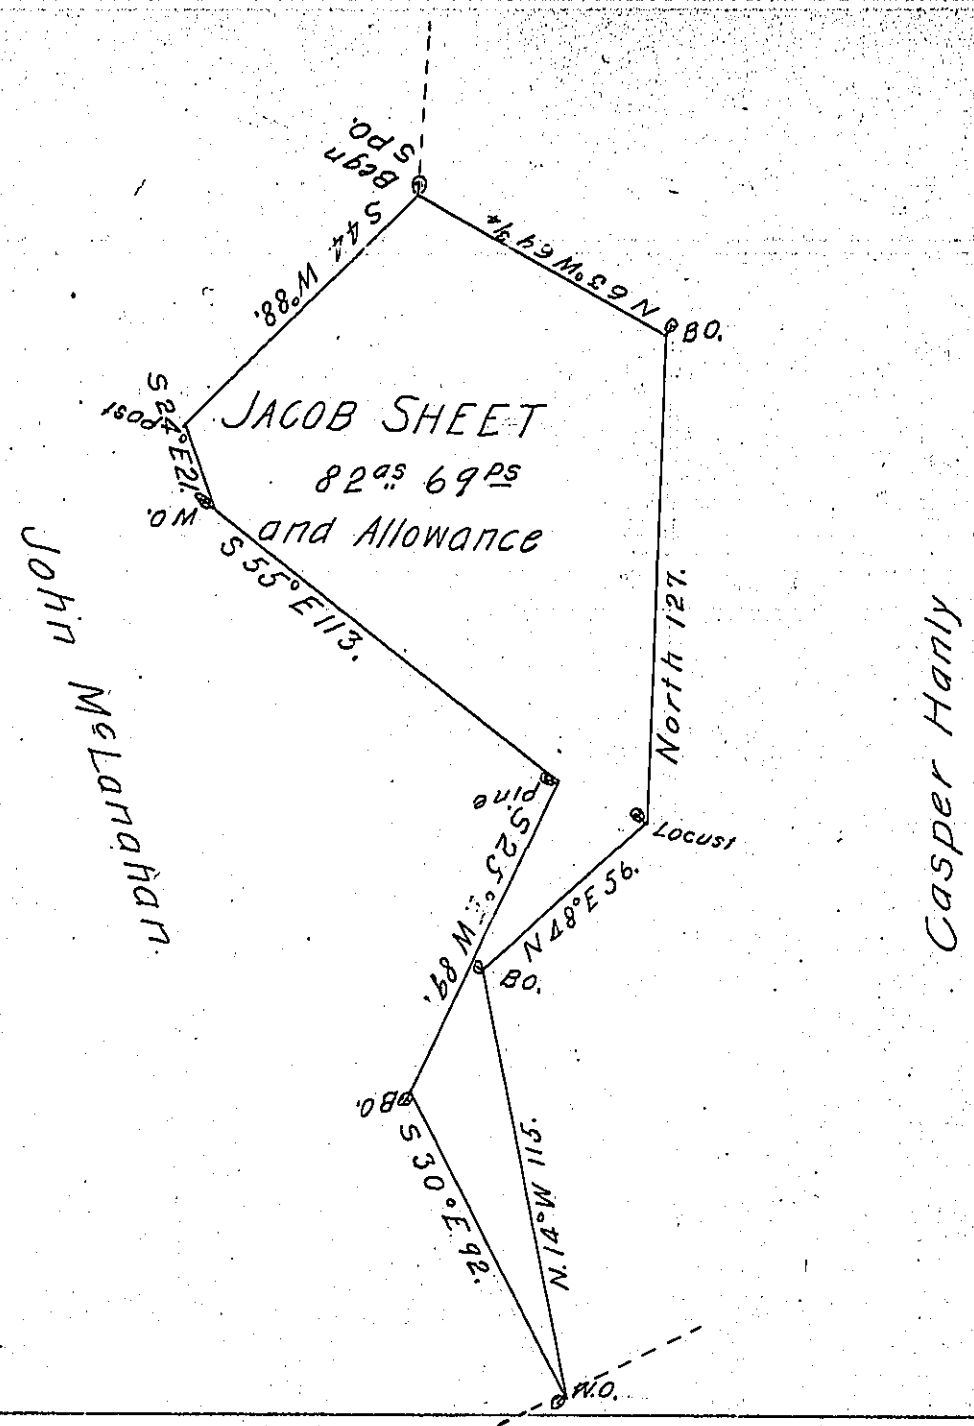

A Draught of a Tract of Land Situate in Antrim Township Cumberland County containing Eighty two Acres and Sixty nine perches and the Usual Allowance of Six Acres P Cent for Roads Survey'd for David, John, and James Parks on right of Jacob Sheet the 2nd Day May 1769. Inpursuance of an Order of Survey Dated March 27th 1767. No 3227.

John Armstrong D.S.

To John Lukens Esqr
Surveyor General

IN TESTIMONY that the above is a copy of the original remaining on file in the Department of Internal Affairs of Pennsylvania, made conformably to an Act of Assembly approved the 16th day of February, 1833, I have hereunto set my Hand and caused the Seal of said Department to be affixed at Harrisburg, this twenty fifth day of January 1904

Isaac B. Brown
Secretary of Internal Affairs.