FORM No. 1.

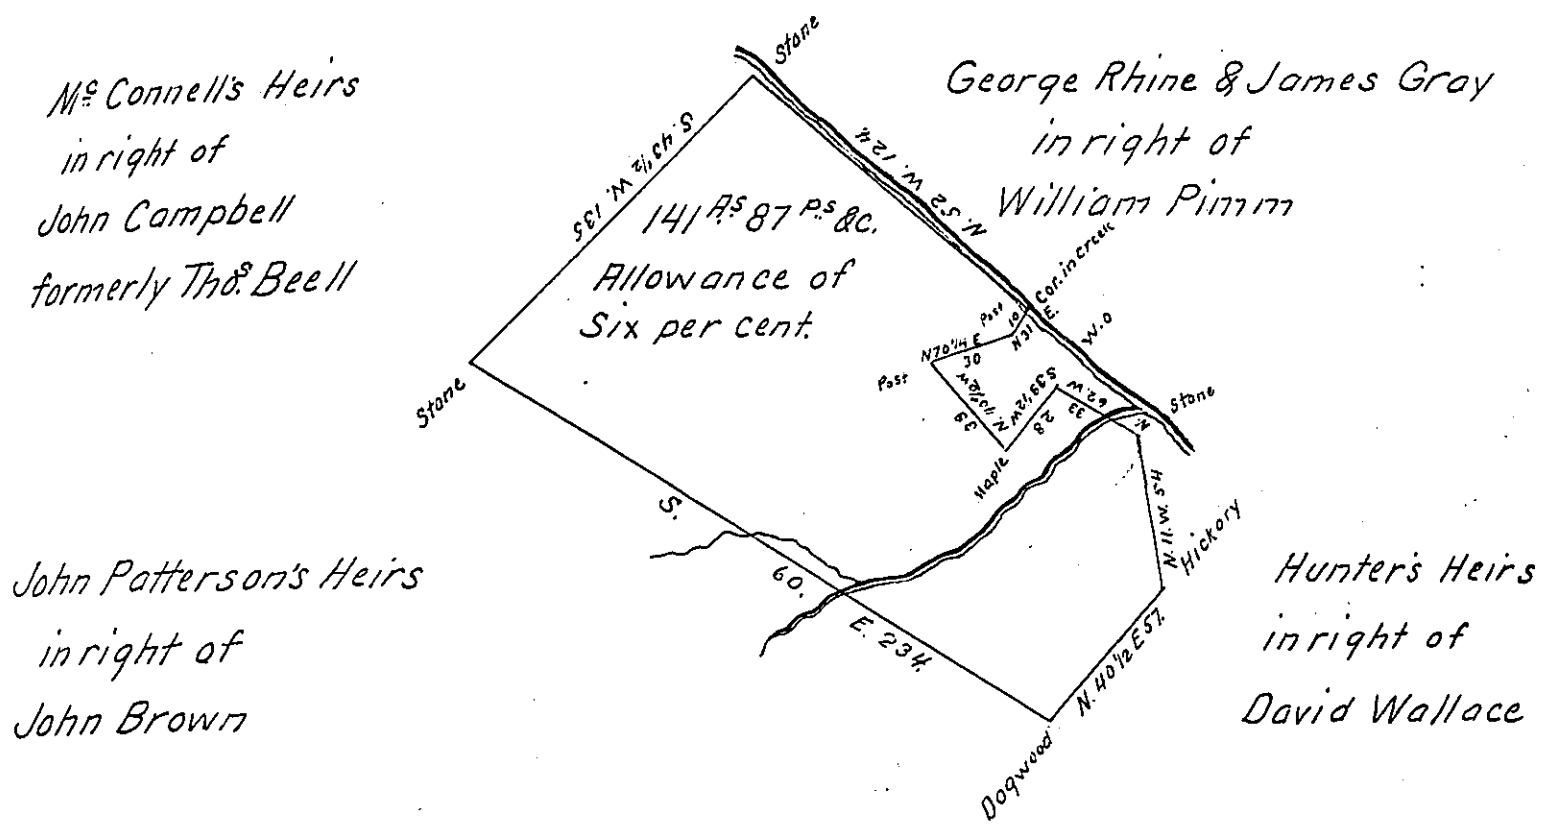

Draft of a tract of land situated in Lack Township in the County of Juniata. Containing One Hundred and Forty-one Acres and Eighty seven Perches and Allowance of Six per cent for Roads &c. Originally Surveyed in pursuance of a Warrant granted to Richard Corrin Dated the 5th day of March 1796. Re-surveyed (for William Beell in pursuance of an Order of Re-survey granted by the Board of Property the 6th day of February A.D. 1878) Oct. 15th 1878.

To Honble Wm McCandless Esq. Secretary of Internal Affairs. } Pr Adam Wilt C.S.

IN TESTIMONY that the above is a copy of the original remaining on file in the Department of Internal Affairs of Pennsylvania, made conformably to an Act of Assembly approved the 16th day of February, 1833, I have hereunto set my Hand and caused the Seal of said Department to be affixed at Harrisburg, this first *day of* June *1904.*

Isaac B. Brown

Secretary of Internal Affairs.