FORM No. I.

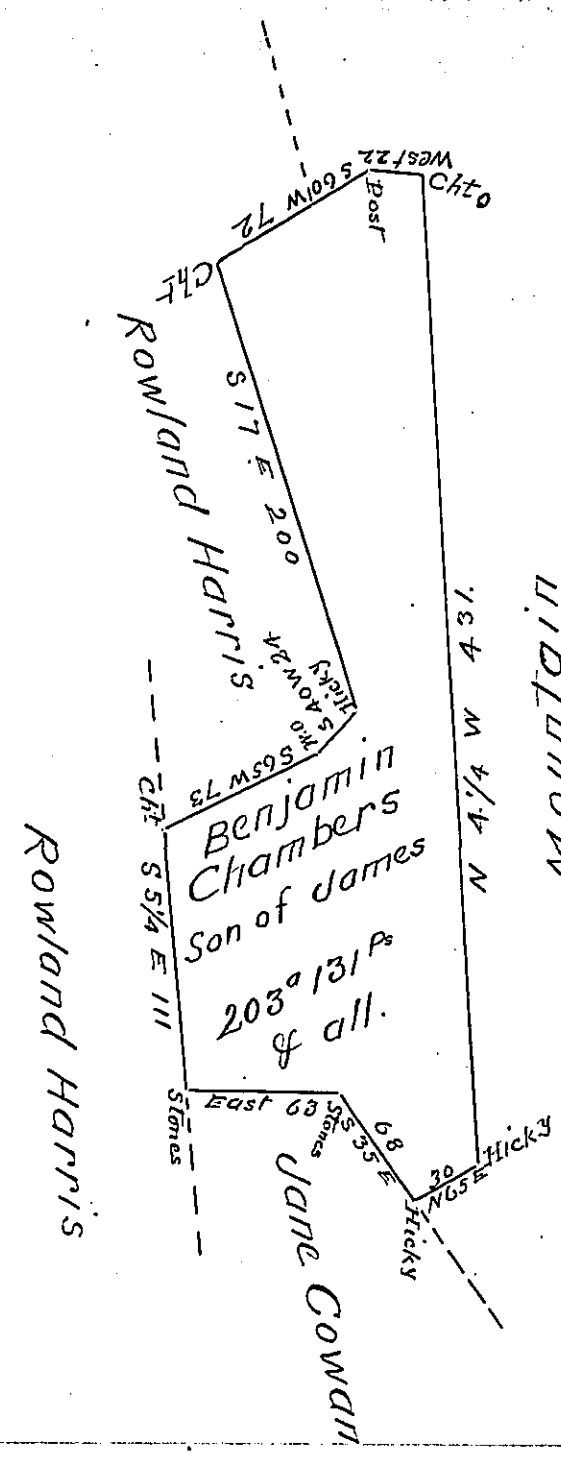

Draught of a Tract of Land Situate in Peters Township Franklin County (formerly Cumberland Co) Containing Two hundred and three Acres and One hundred thirty one perches & allowance of Six P Cent for Roads. Surveyed the 2nd day of June 1785. by the late Mathew Henderson Esqr D.S. in pursuance of a Warrant Granted Benjamin Chambers (Son of James) for 200a bearing date the 1st day of July 1784. Examined and Copied from the original as filed in the Deputy Surveyors Office of Franklin County the 15th day of June 1818.

Archd. Fleming D.S.

Jacob Spangler Esqr
Surveyor General

IN TESTIMONY that the above is a copy of the original remaining on file in the Department of Internal Affairs of Pennsylvania, made conformably to an Act of Assembly approved the 16th day of February, 1833, I have hereunto set my Hand and caused the Seal of said Department to be affixed at Harrisburg, this fourth *day of* April *1904.*

Isaac B. Brown

Secretary of Internal Affairs.