FORM No. 1.

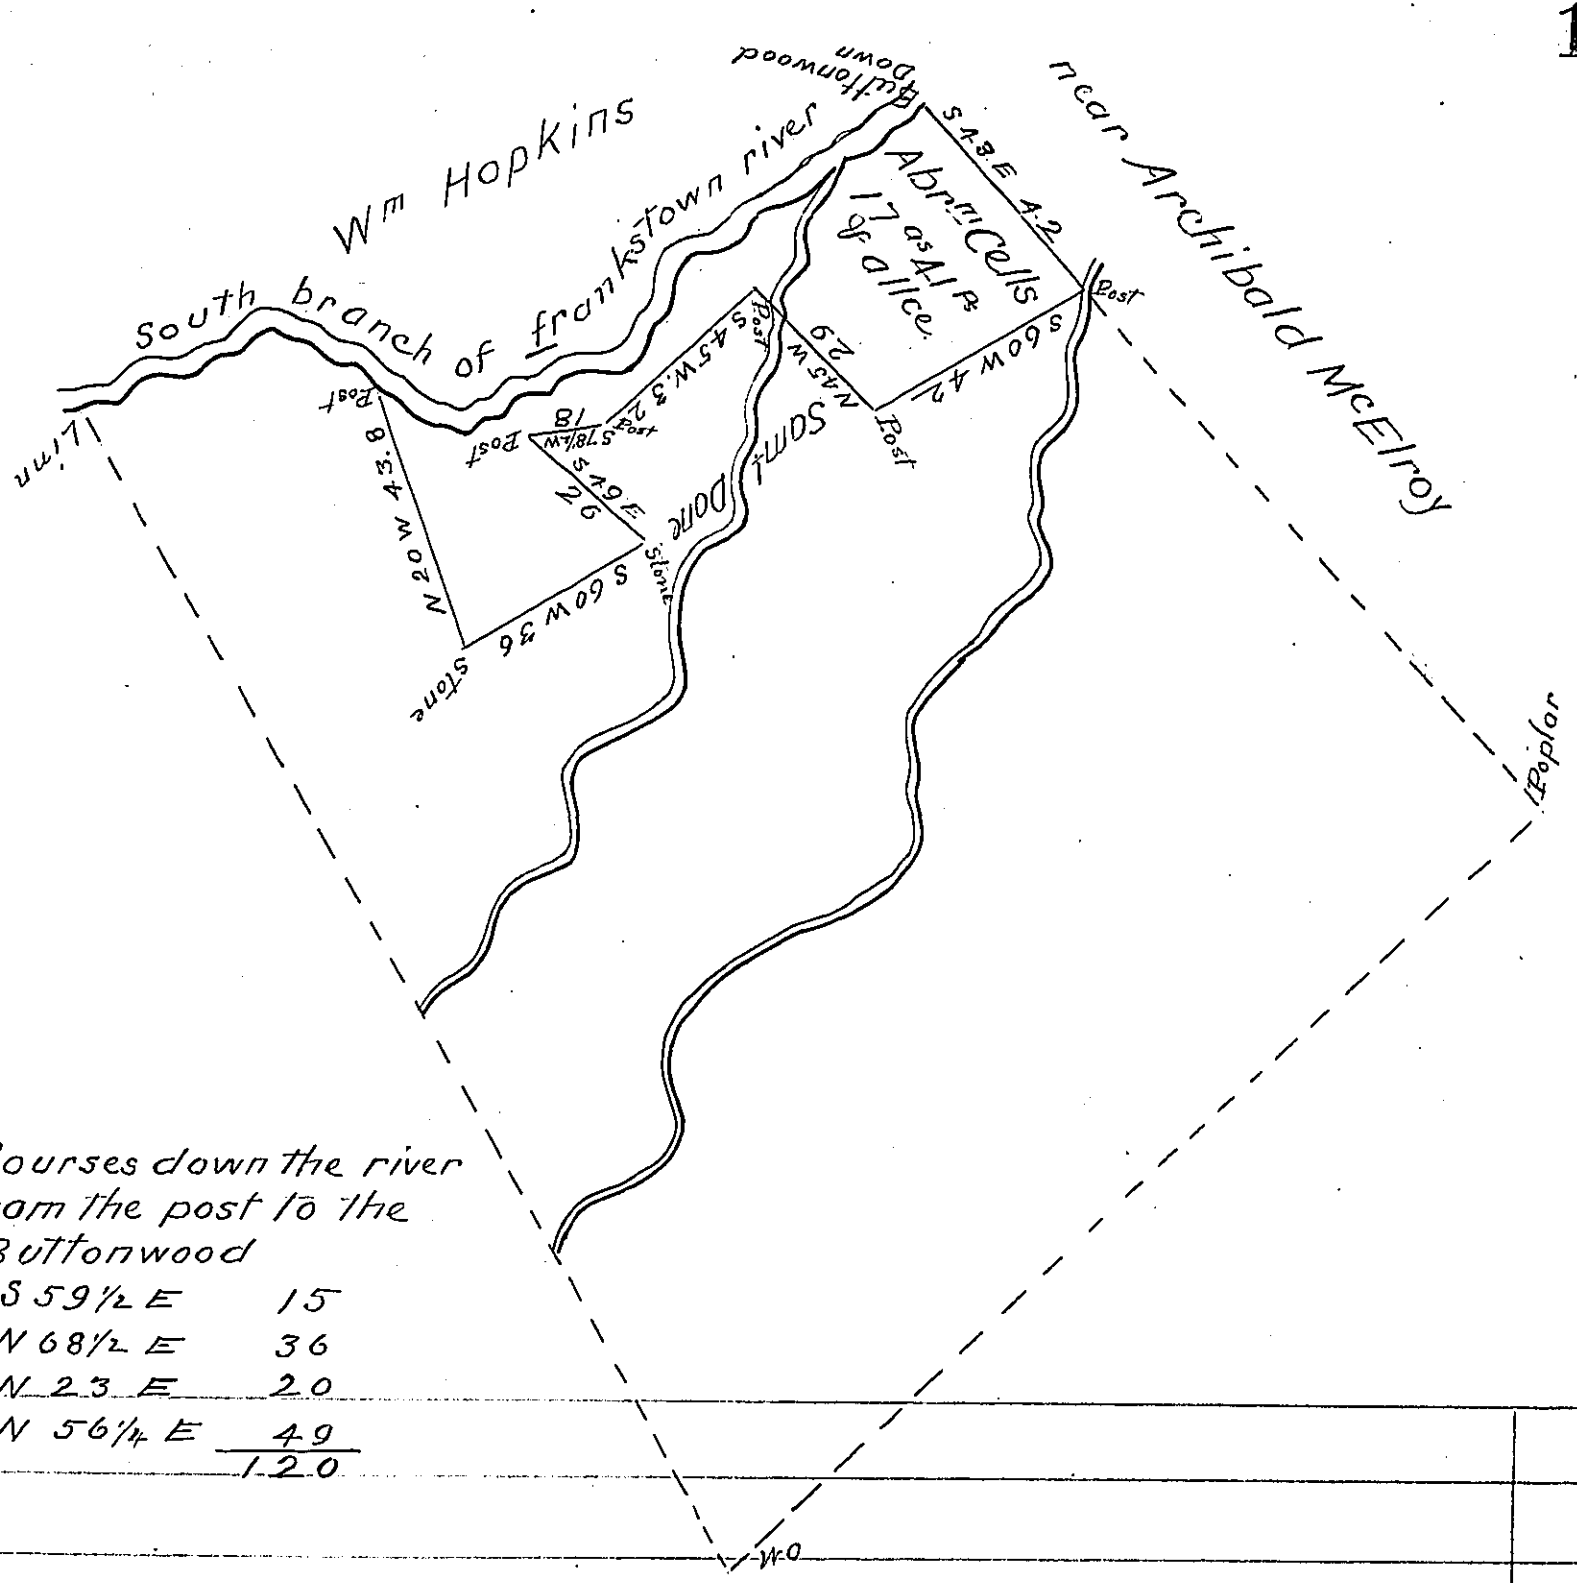

Courses down the river from the post to the Buttonwood

S 59½ E	15
N 68½ E	36
N 23 E	20
N 56¼ E	49
	120

Situate in Frankstown Township Huntingdon County Containing seventeen acres 41 perches and allowance Surveyed by Richard Tea late Deputy Surveyor the 23rd day of May 1765 in pursuance of a Warrant granted to John Chambers dated May 31st 1762 & divided from the Residue of the tract the 23rd Day of September 1818 by

Andrew Porter Esq^r Jn^o Morrison DS

Surveyor General

Note the Courses Down the water will differ from the original being run much closer to the water —

IN TESTIMONY that the above is a copy of the original remaining on file in the Department of Internal Affairs of Pennsylvania, made conformably to an Act of Assembly approved the 16th day of February, 1833, I have hereunto set my Hand and caused the Seal of said Department to be affixed at Harrisburg, this second *day of* May *1904.*

Isaac B. Brown

Secretary of Internal Affairs.