FORM No. I.

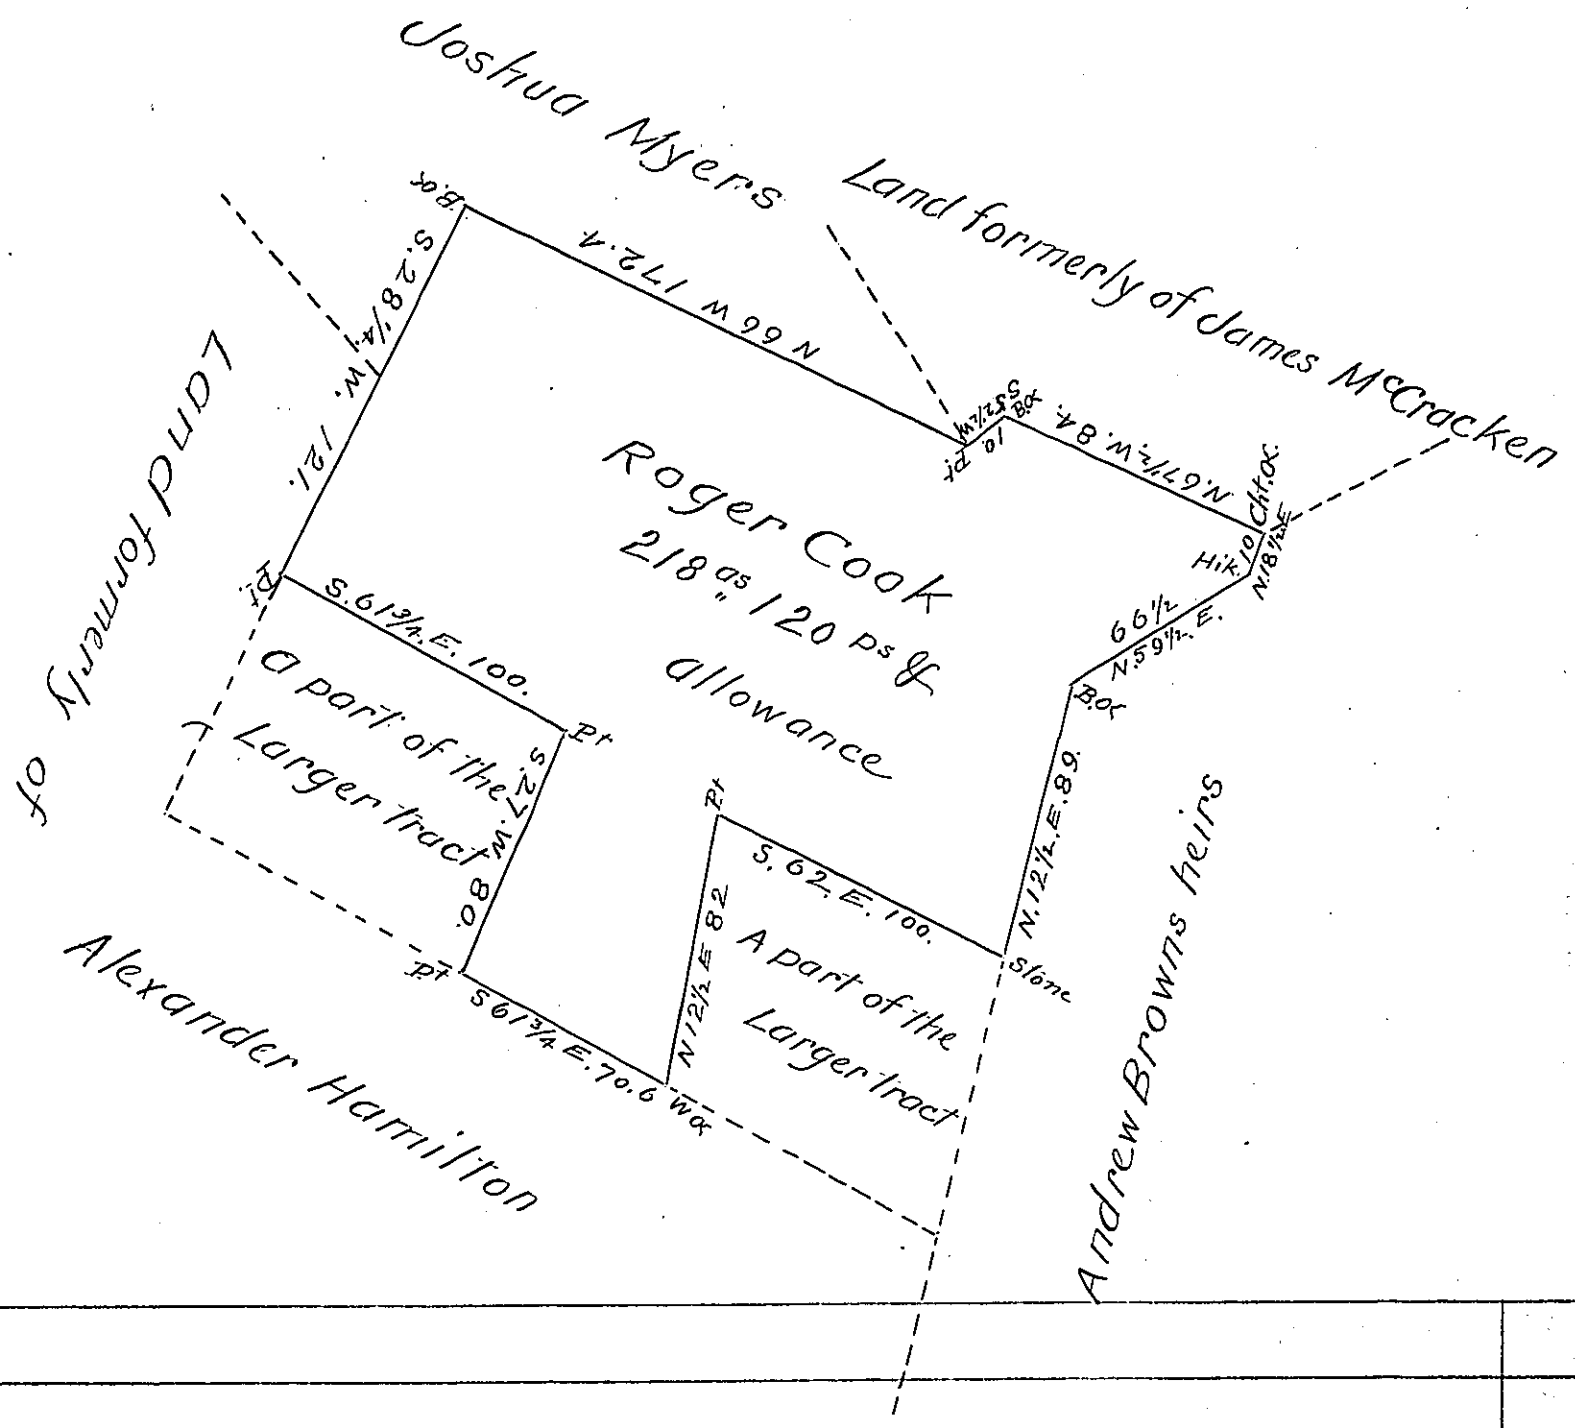

A Draught of a Tract of Land Situate in Allen Township Cumberland County Containing 218 as 120 Prs & allowance of Six P Cent for Roads &c. It being part of a larger tract of 314 as 27 Ps & allowance Surveyed on a warrant granted to Roger Cook dated the 29th day of January 1749 — January 15th 1813 —

Wm. Wheeler D.S.

To Andrew Porter Esqr.

S G —

IN TESTIMONY that the above is a copy of the original remaining on file in the Department of Internal Affairs of Pennsylvania, made conformably to an Act of Assembly approved the 16th day of February, 1833, I have hereunto set my Hand and caused the Seal of said Department to be affixed at Harrisburg, this ninth *day of* May *1904.*

Isaac B. Brown

Secretary of Internal Affairs.