FORM No. I.

2647

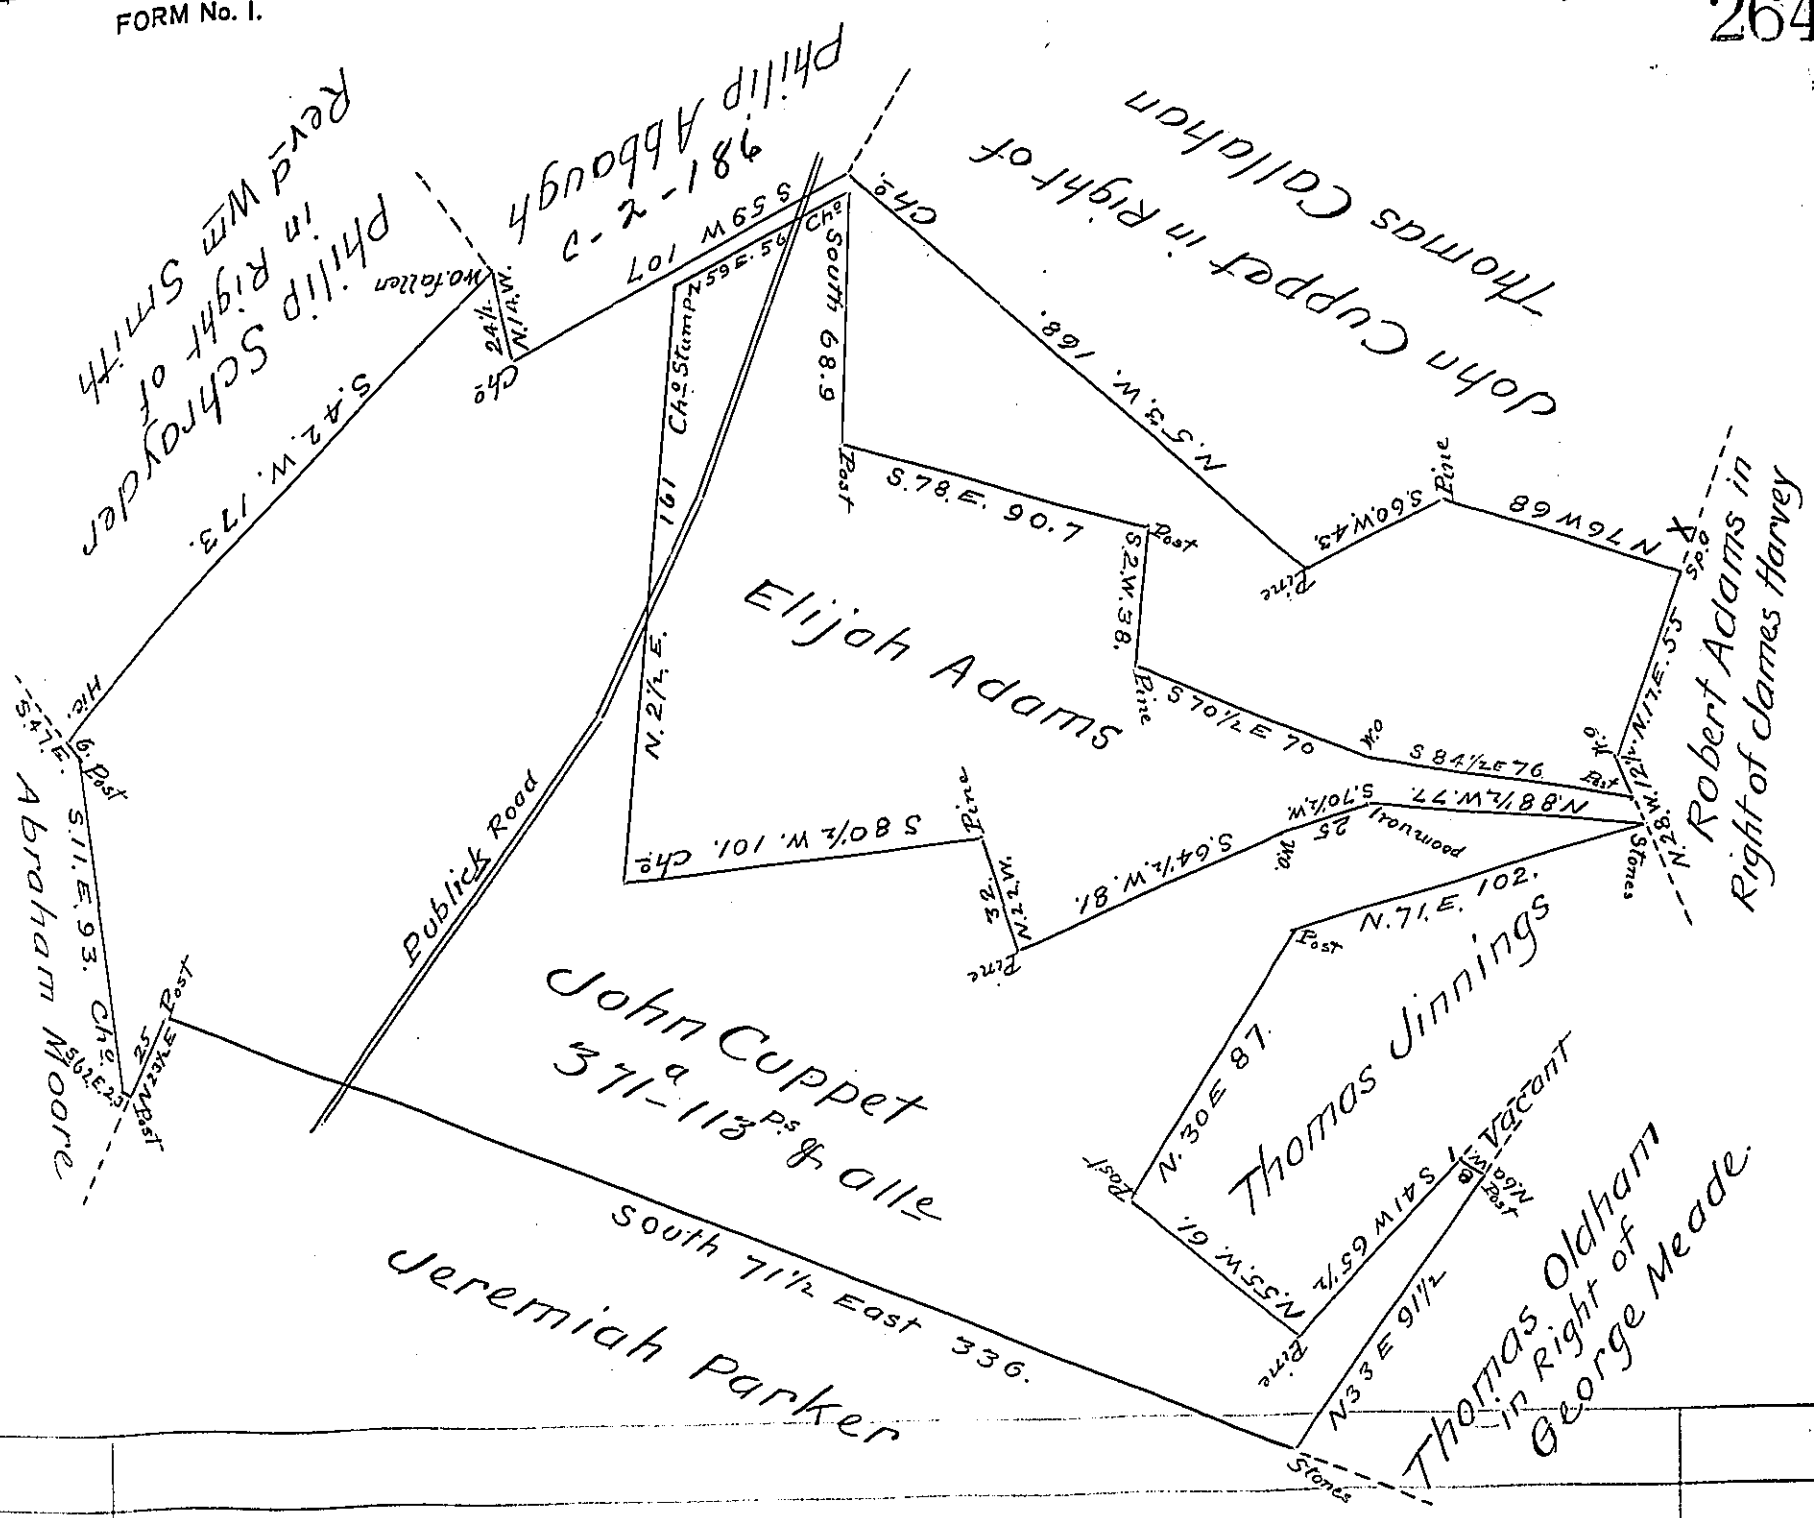

Situated on the Chesnut Ridge on the waters of Dunnings Creek St Clair Township Bedford County Containing three hundred and seventy one Acres and one hundred and thirteen perches and the usual Allowance of Six per Cent for Roads &c. Surveyed the 10th Day of December 1822 for John Cuppet in pursuance of a warrant Granted to John Cuppet for Surveying 300a Dated the 17th Decr. 1814.

John Wolf D.S.

To Samuel Cochran Esqr
Surveyor General

IN TESTIMONY that the above is a copy of the original remaining on file in the Department of Internal Affairs of Pennsylvania, made conformably to an Act of Assembly approved the 16th day of February, 1833, I have hereunto set my Hand and caused the Seal of said Department to be affixed at Harrisburg, this twenty third day of May 1904.

Isaac B Brown
Secretary of Internal Affairs.