FORM No. 1.

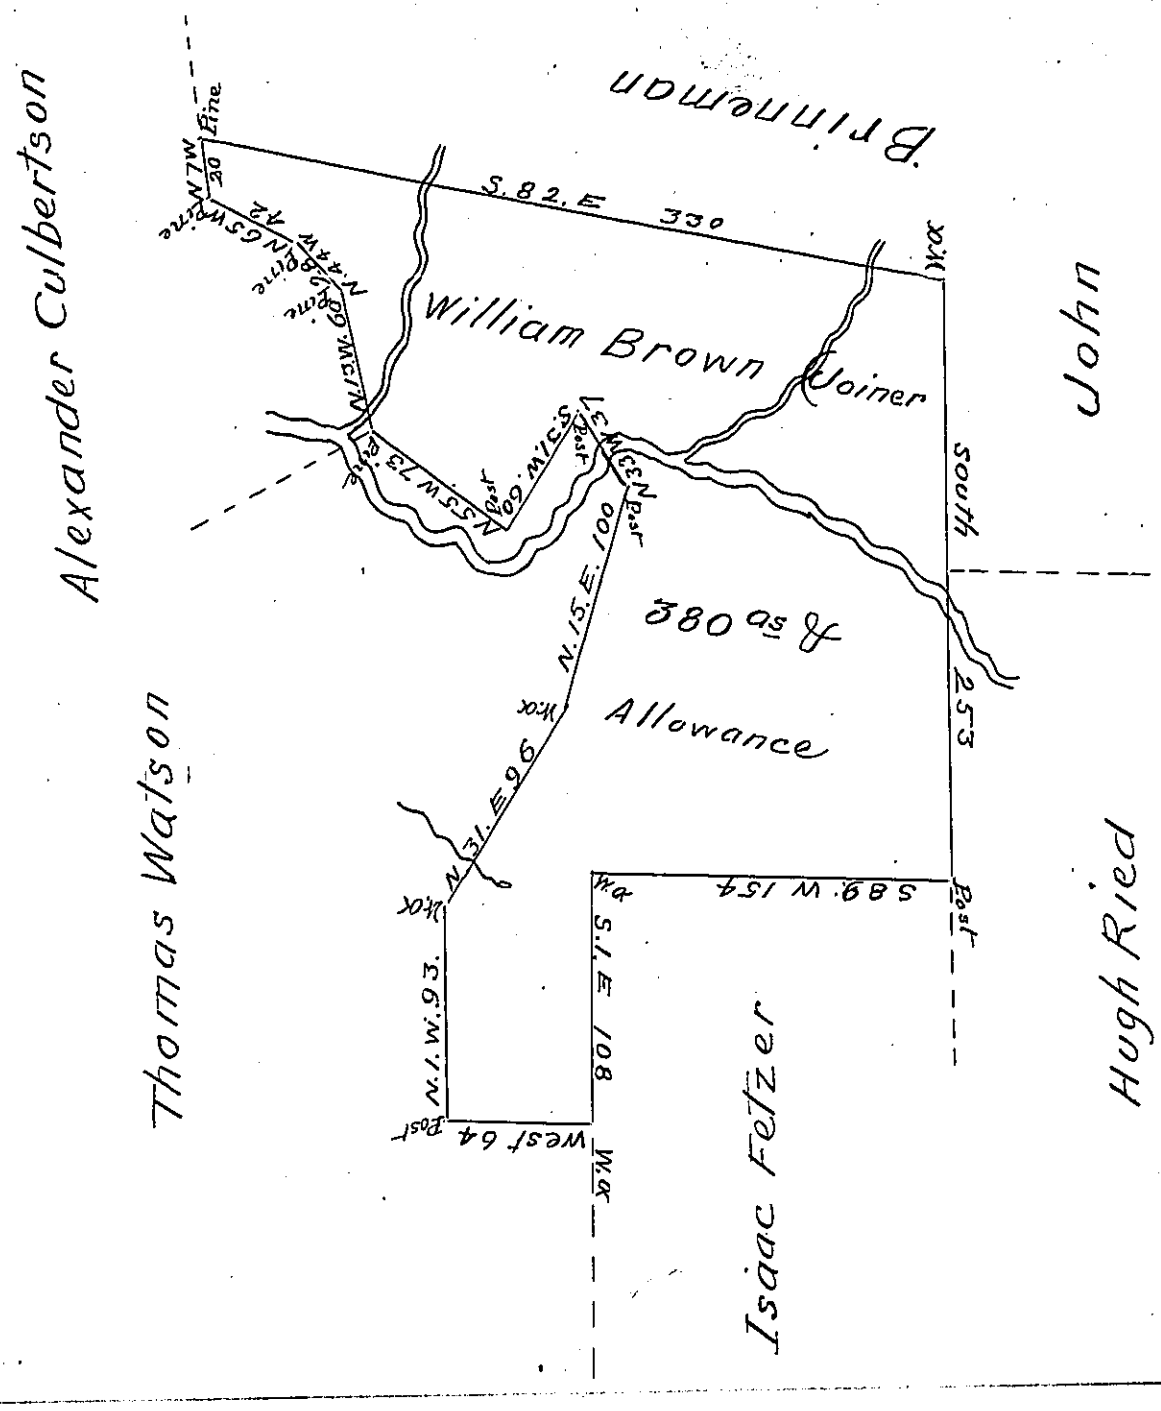

In pursuance of a Warrant dated December 17th 1814 Surveyed to William Brown (Joiner) on the 10th day of June 1815 the above described tract of land Containing Three hundred and Eighty acres with an allowance of six per Cent &c. Situate in the late purchase on the waters of Pine Creek and adjoining lands of Hugh Ried Isaac Fetzer & Others Redbank Township Armstrong County - And also do Certify that an actual settlement is now upon said tract under and for the use of said William Brown

Robert Orr Jr. D.S.

Jacob Spangler Esqr S.G.

Examined the above Survey and find it to be Correct

Certifyed August 17th 1819 James Barr Jr D.S.

IN TESTIMONY that the above is a copy of the original remaining on file in the Department of Internal Affairs of Pennsylvania, made conformably to an Act of Assembly approved the 16th day of February, 1833, I have hereunto set my Hand and caused the Seal of said Department to be affixed at Harrisburg, this seventh *day of* March *1904.*

Isaac B. Lawson

Secretary of Internal Affairs.