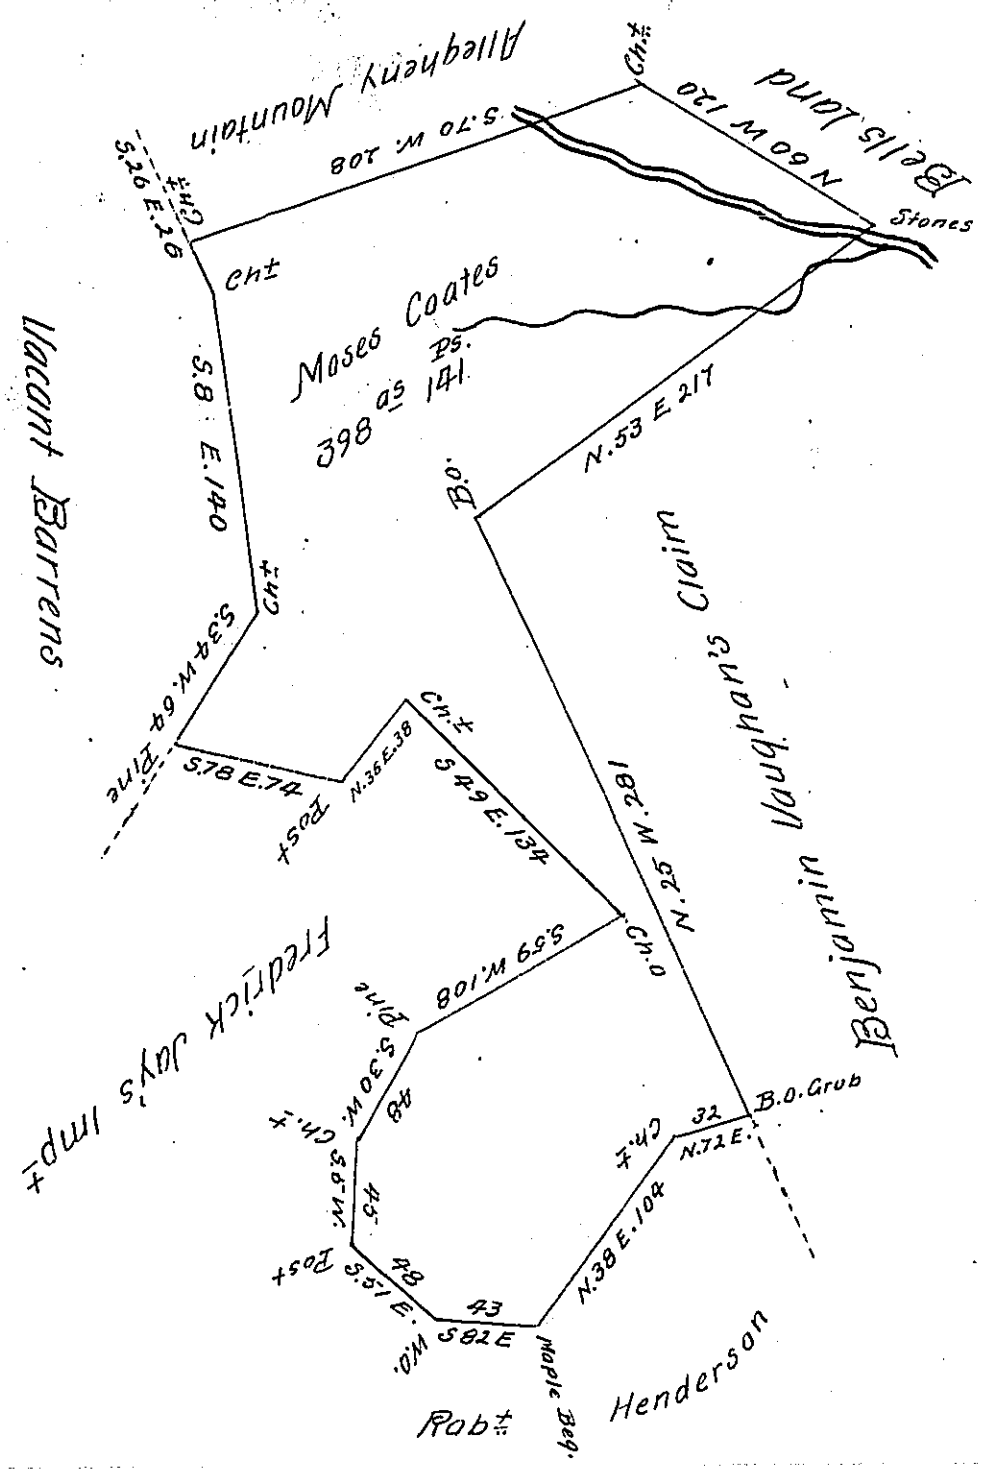

The Draugh of a tract of Land situate in Half moon township, Centre County Containing three hundred and ninty eight acres, one hundred and forty one perches and allowance of six per Cent for roads &c. Surveyed the fourth day of February 1818, in pursuance of a Warrant granted to Moses Coates, bearing date the 28th day of January A.D. 1800,

The improvements on the above described tract of land Consists of three Dwelling houses, three Barns, and three families residing on the same - about 150 acres of Cleared land first improved in the month of July A.D. 1792

Wm Kerr D.S.

To Jacob Spangler Esquire

Surveyor General of Pennsylvania

IN TESTIMONY that the above is a copy of the original remaining on file in the Department of Internal Affairs of Pennsylvania, made conformably to an Act of Assembly approved the 16th day of February, 1833, I have hereunto set my Hand and caused the Seal of said Department to be affixed at Harrisburg, this twenty-second *day of* April *1904*

Isaac B. Brown

Secretary of Internal Affairs.