FORM No. I.

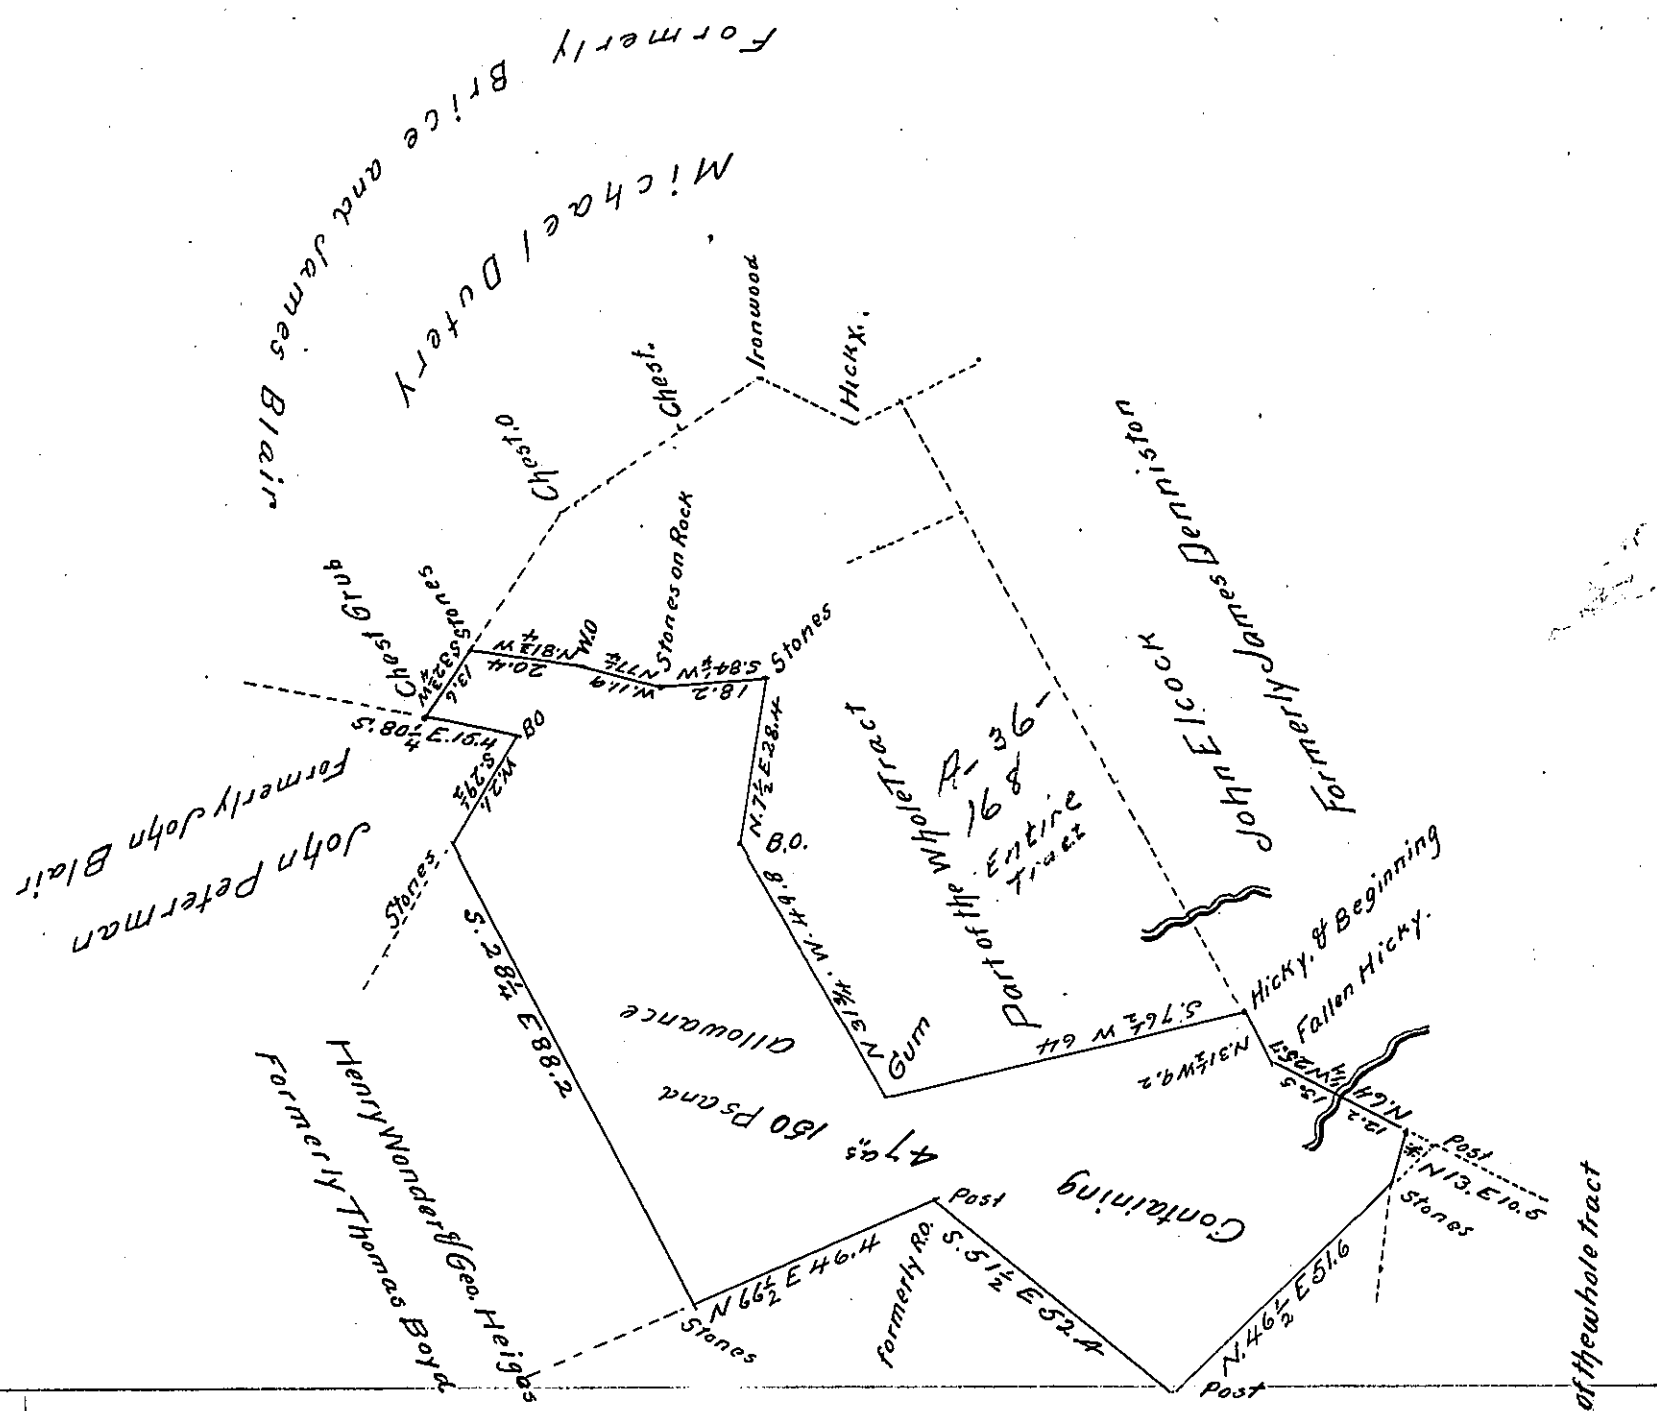

Draft of a tract of land situated in Warrington township in the County of York containing 47 acres 150 perches and allowance of six per cent. for roads &c. Surveyed for George Heiges. Samuel McElwee and David L. Asper the 28th day of September 1868 being a part of a larger tract of 89 acres and allowance. originally surveyed in pursuance of a warrant granted to Jacob Cox. dated the 24th day of February 1775

S N. Bailey C.S.

To J M. Campbell Esq.
Surveyor General.

IN TESTIMONY that the above is a copy of the original remaining on file in the Department of Internal Affairs of Pennsylvania, made conformably to an Act of Assembly approved the 16th day of February, 1833, I have hereunto set my Hand and caused the Seal of said Department to be affixed at Harrisburg, this eighteenth *day of* May *1904*

Secretary of Internal Affairs.