FORM No. 1.

200

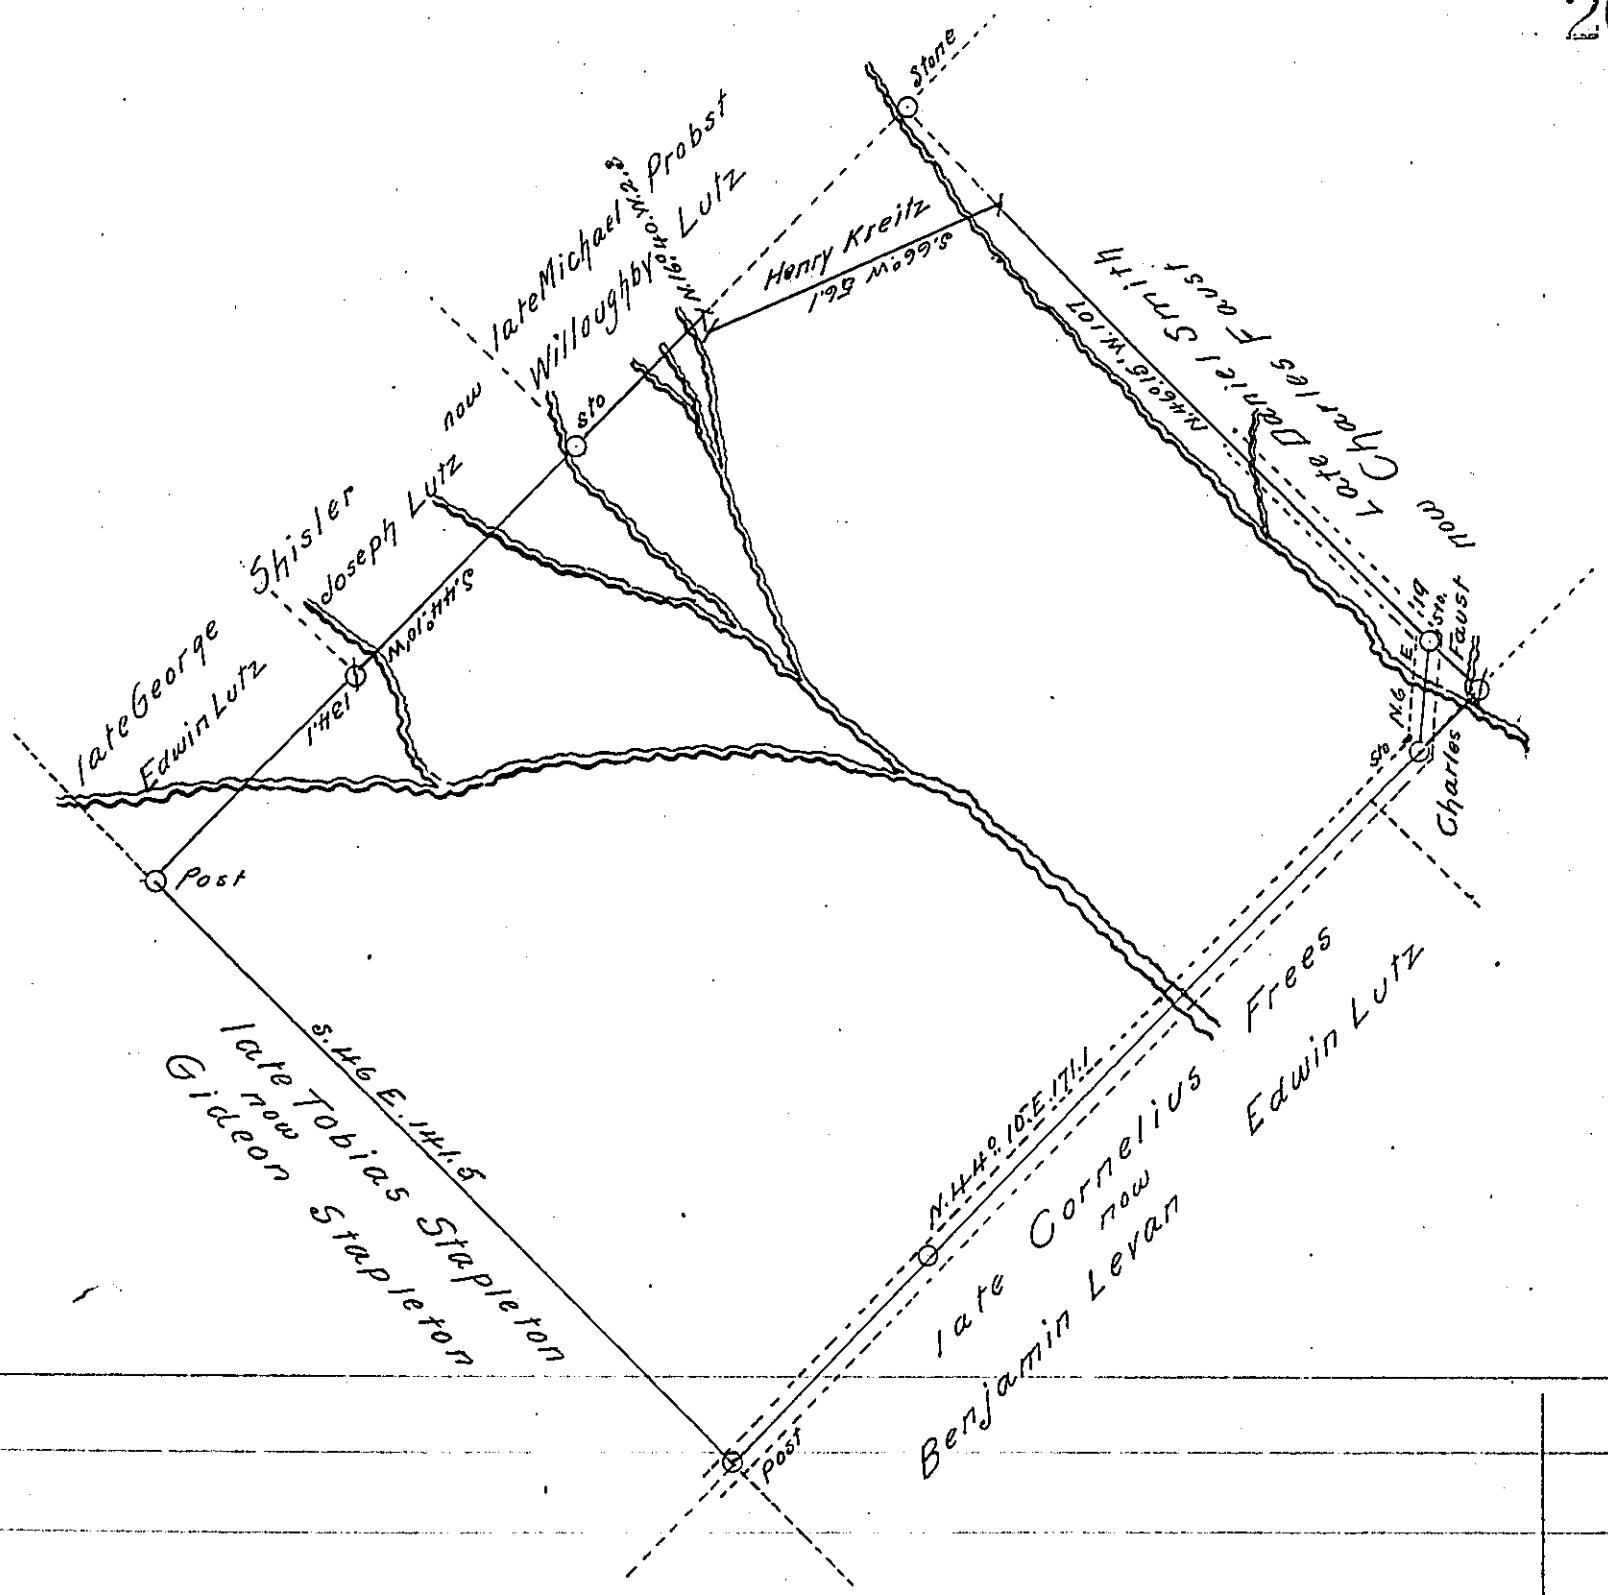

Draft of a tract of land situate in Albany Township in the County of Berks containing One hundred & forty five acres one hundred and forty seven perches and allowance of six per cent. for roads, &c. surveyed for Joseph Lutz Edwin Lutz & Willoughby Lutz the Twenty fifth day of February 1869. being part of a large tract of One hundred & fifty five acres Ten perches and allowance, originally surveyed in pursuance of a warrant granted to Christean Cummer dated the 12th day of October 1738

To J M. Campbell p— Daniel SZacharias

Surveyor General C.S.

IN TESTIMONY that the above is a copy of the original remaining on file in the Department of Internal Affairs of Pennsylvania, made conformably to an Act of Assembly approved the 16th day of February, 1833, I have hereunto set my Hand and caused the Seal of said Department to be affixed at Harrisburg, this twenty first day of June 1904

Isaac B. Brown

Secretary of Internal Affairs.