FORM No. 1.

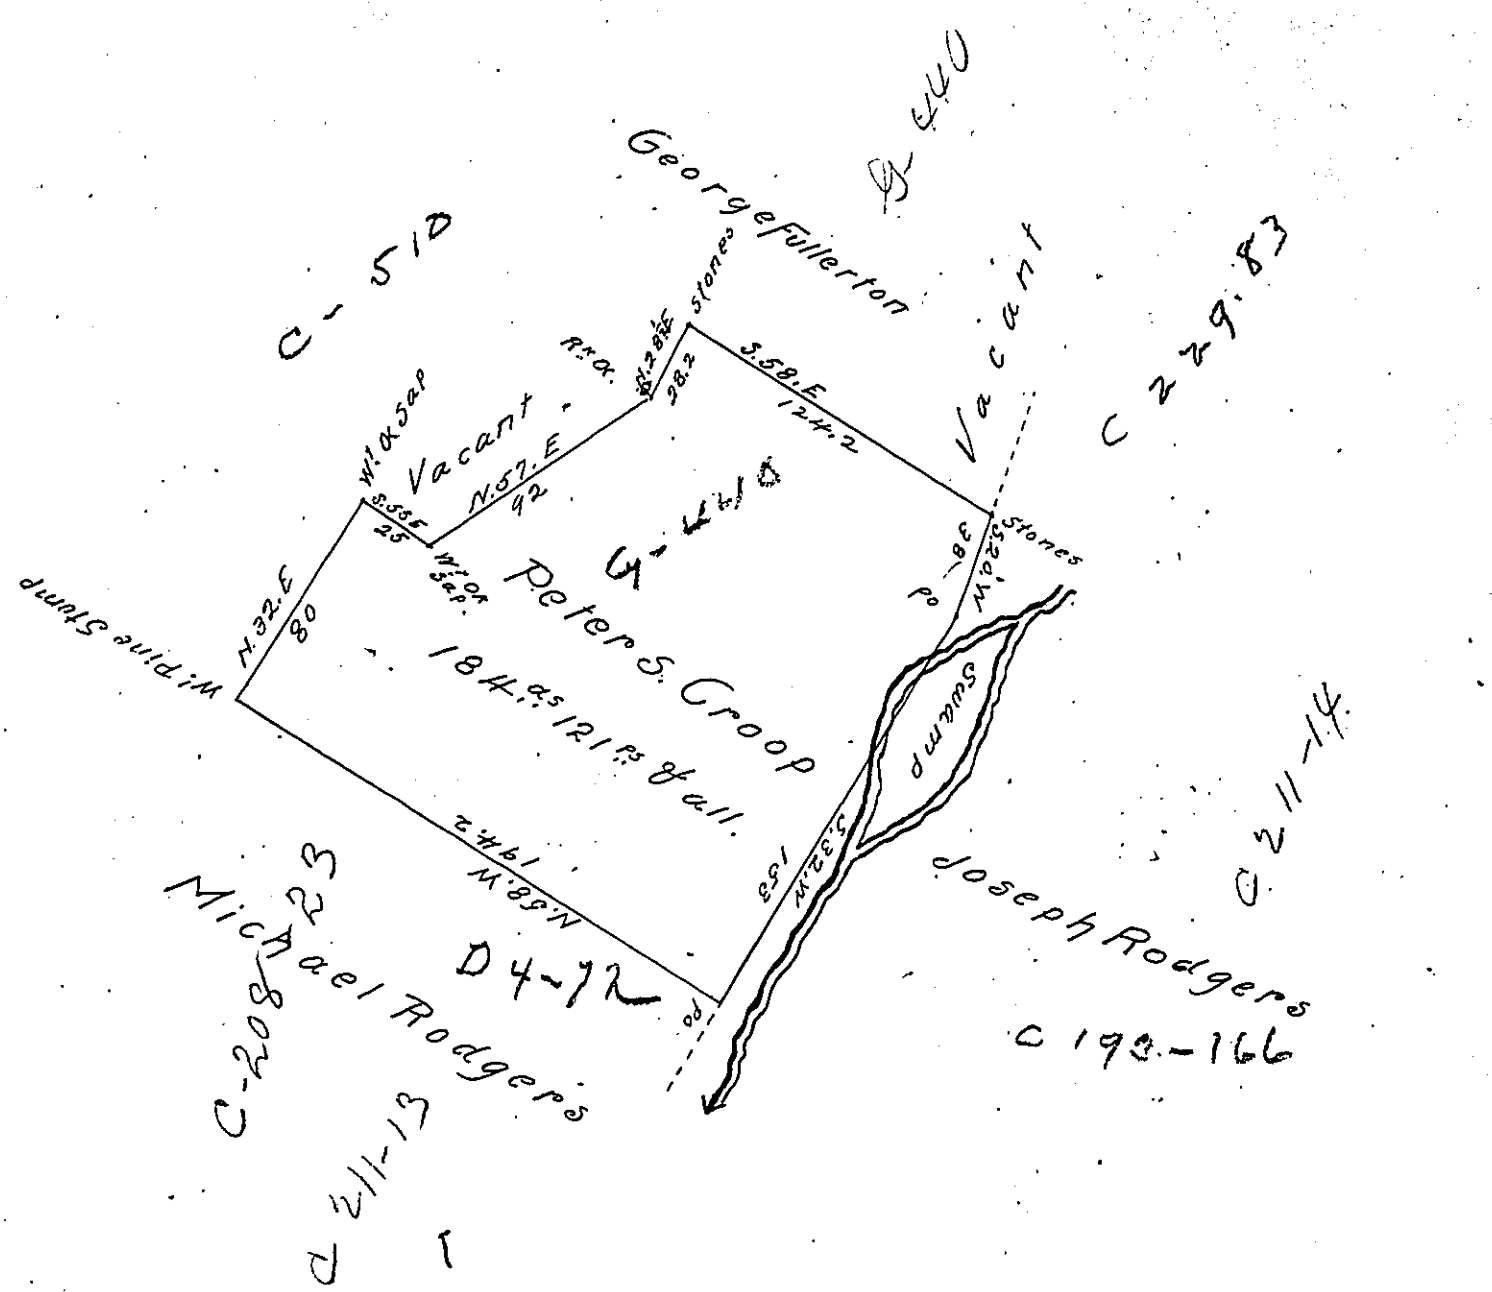

Draft of a tract of improved land situate in Tunkhannock township in the County of Wyoming adjoining lands of Joseph Rodgers and others. Containing one hundred and eighty four acres and one hundred and twenty one perches & allowance of six per cent &c

Surveyed the above described tract of land the 1st day of July 1851 for Peter S. Croop by Virtue of his warrant dated the 13th day of June 1851

A Hine. D.S

To Jas P. Brawley Esqr
Surveyor General

IN TESTIMONY that the above is a copy of the original remaining on file in the Department of Internal Affairs of Pennsylvania, made conformably to an Act of Assembly approved the 16th day of February, 1833, I have hereunto set my Hand and caused the Seal of said Department to be affixed at Harrisburg, this twenty eighth day of June 1904

Grace R Brown
Secretary of Internal Affairs.