FORM No. I.

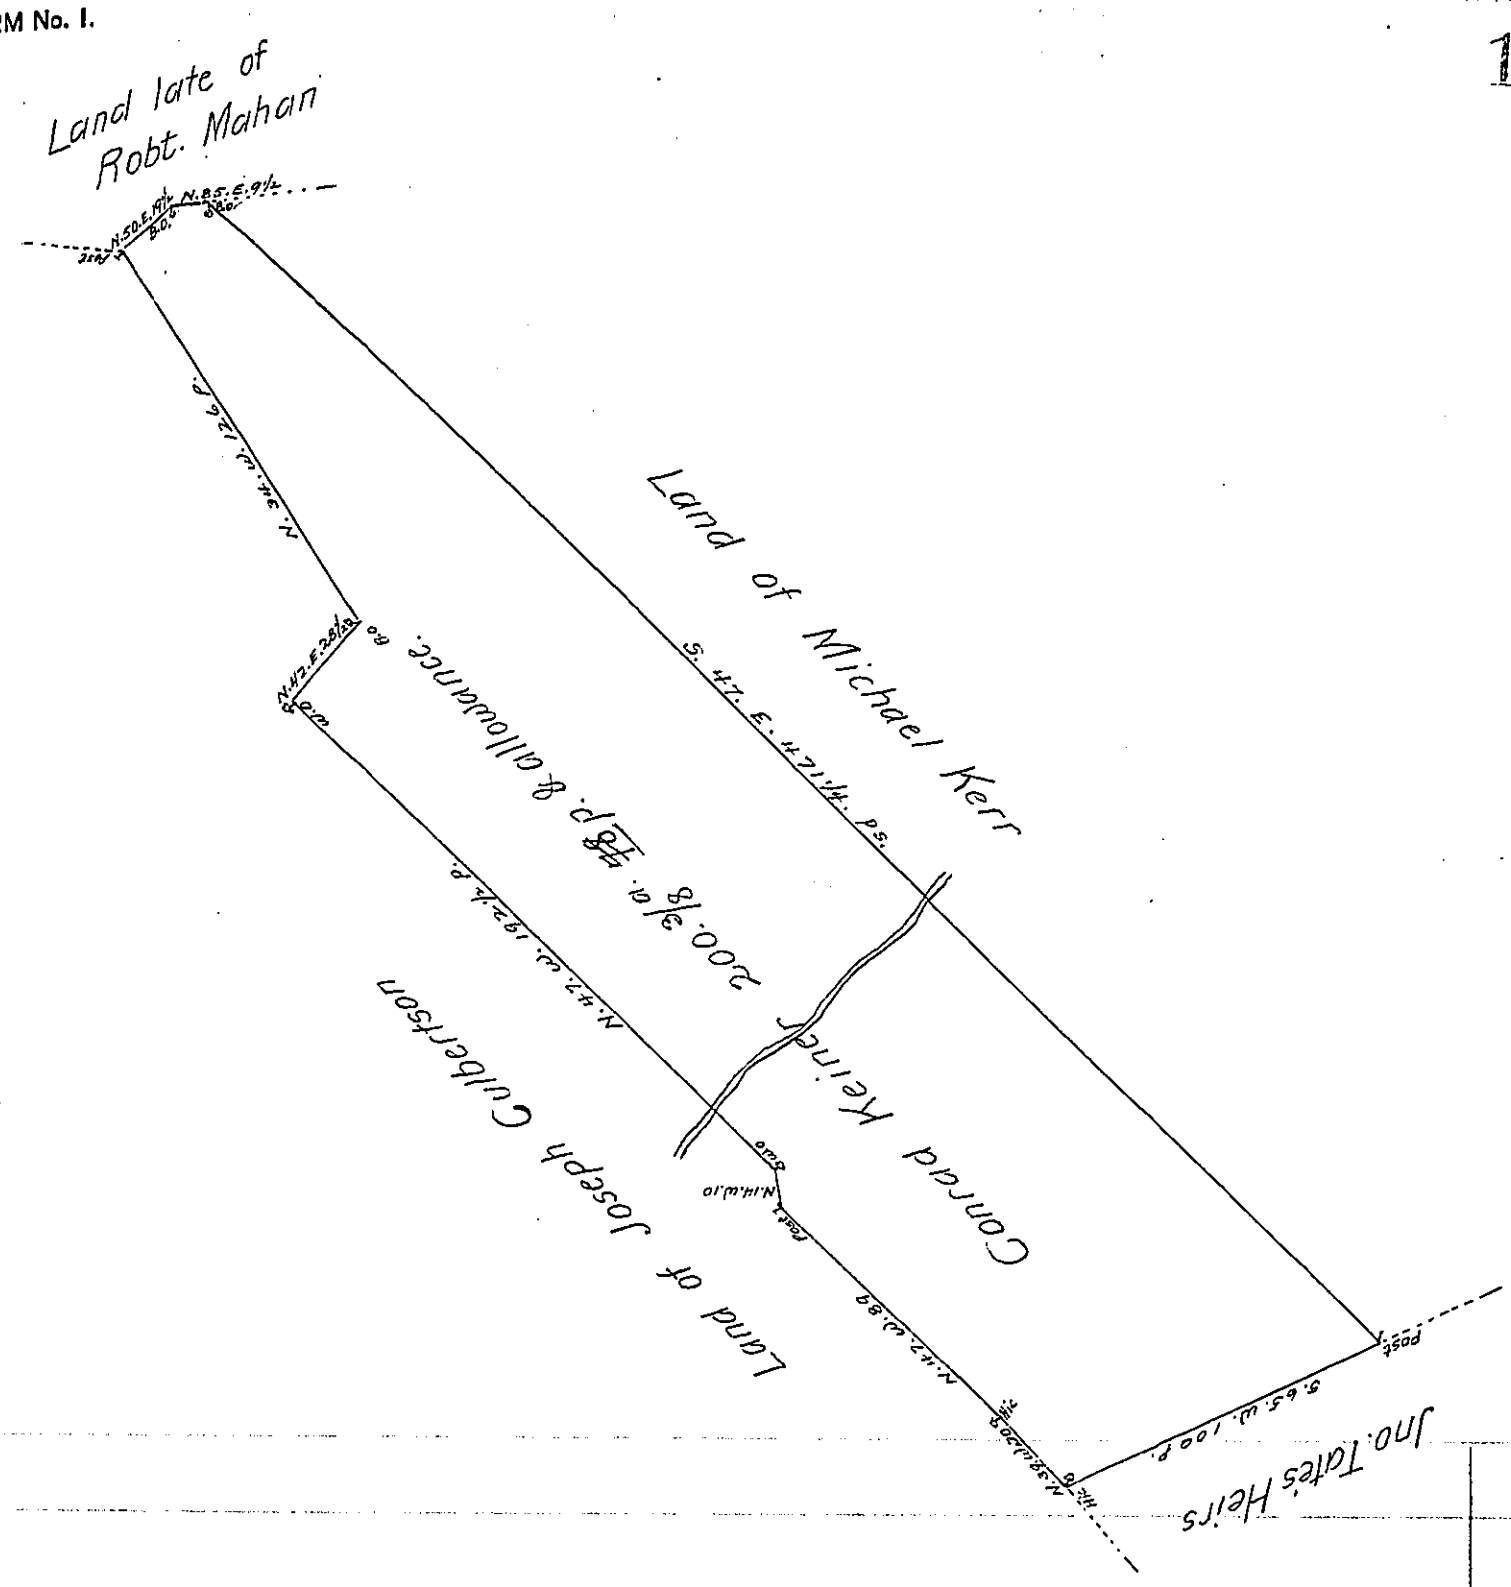

A Draft of a Tract of Land situate in Southamton Township in the County of Franklin Containing Two Hundred Acres and seventy eight Perches and an Allowance of Six p Cent. for Roads &c. Surveyd May 21st. 1787 in pursuance of a Warrant granted to Conrad Keiner bearing Date the eighth Day of May 1787.

Mattw. Henderson D.S.

To John Lukens Esqr.
Surveyor General

IN TESTIMONY that the above is a copy of the original remaining on file in the Department of Internal Affairs of Pennsylvania, made conformably to an Act of Assembly approved the 16th day of February, 1833, I have hereunto set my Hand and caused the Seal of said Department to be affixed at Harrisburg, this twentieth *day of* February *1904*

Isaac B. Brown
Secretary of Internal Affairs.