FORM No. I.

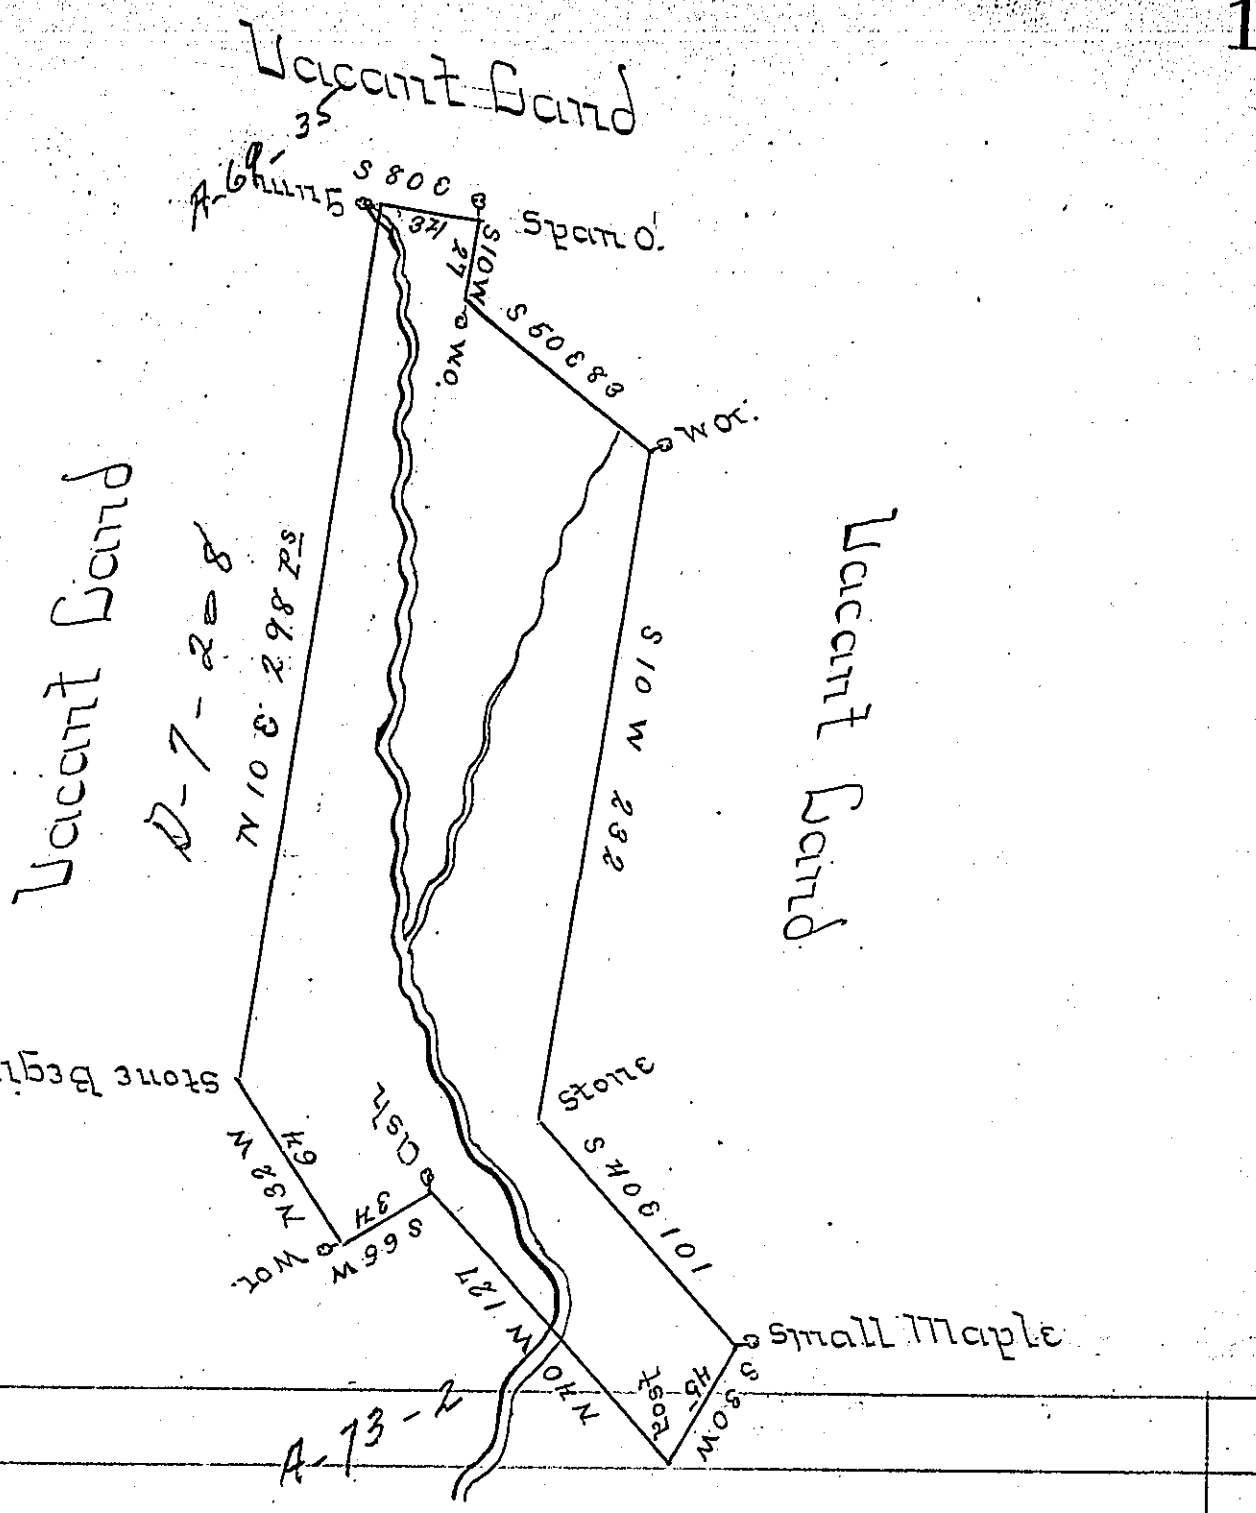

By Virtue of a Warrant Dated ye 25th Day of July 1774 and Surveyed the 3d Day of April 1775 to Edward Cadwalader the above Described Tract of Land Situate on a small branch of Broadheads Creek about two miles North of Booms Survey in lower Smithfield Township Northampton County containing Two hundred Nine Acres and Seventy Perches and the Allowance of Six P Cent &c.

To John Lukens Esq.r Surveyor Genetal } By Geo Palmer DS

IN TESTIMONY that the above is a copy of the original remaining on file in the Department of Internal Affairs of Pennsylvania, made conformably to an Act of Assembly approved the 16th day of February, 1833, I have hereunto set my Hand and caused the Seal of said Department to be affixed at Harrisburg, this eleventh *day of* May *1904.*

Isaac B. Brown

Secretary of Internal Affairs.