FORM No. I.

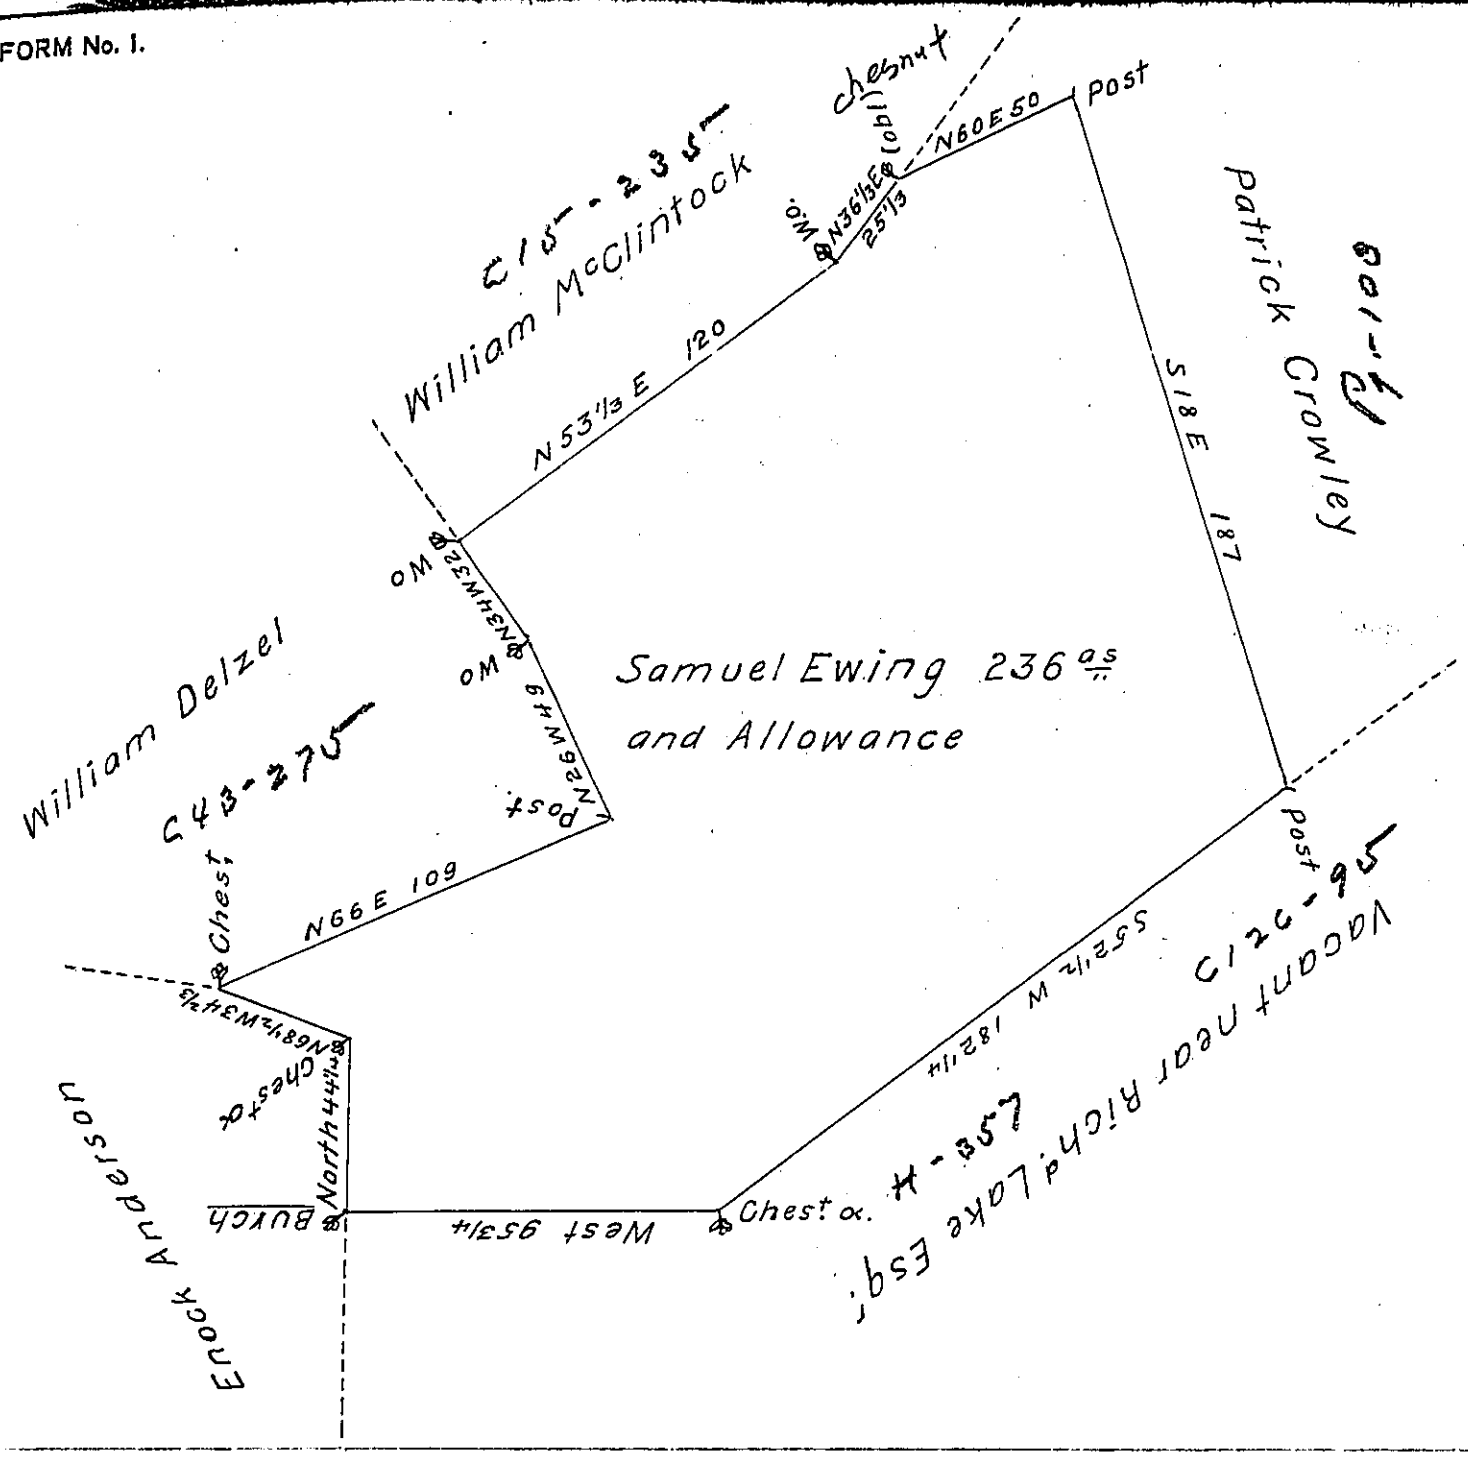

The Draught of a Tract of Land Situate in Tyboine Township Cumberland County Containing two hundred and Thirty Six acres and allowance of Six per Cent for Roads &c Surveyed the 24th Day of October 1795 in pursuance of a Warrant Granted to Samuel Ewing Dated June 1st 1795.

To Daniel Brodhead Esquire Pr Sam! Lyon D.S.
Surveor General of Pennsylvania

IN TESTIMONY that the above is a copy of the original remaining on file in the Department of Internal Affairs of Pennsylvania, made conformably to an Act of Assembly approved the 16th day of February, 1833, I have hereunto set my Hand and caused the Seal of said Department to be affixed at Harrisburg, this Seventeenth *day of* May *1904.*

Isaac B. Brown
Secretary of Internal Affairs.