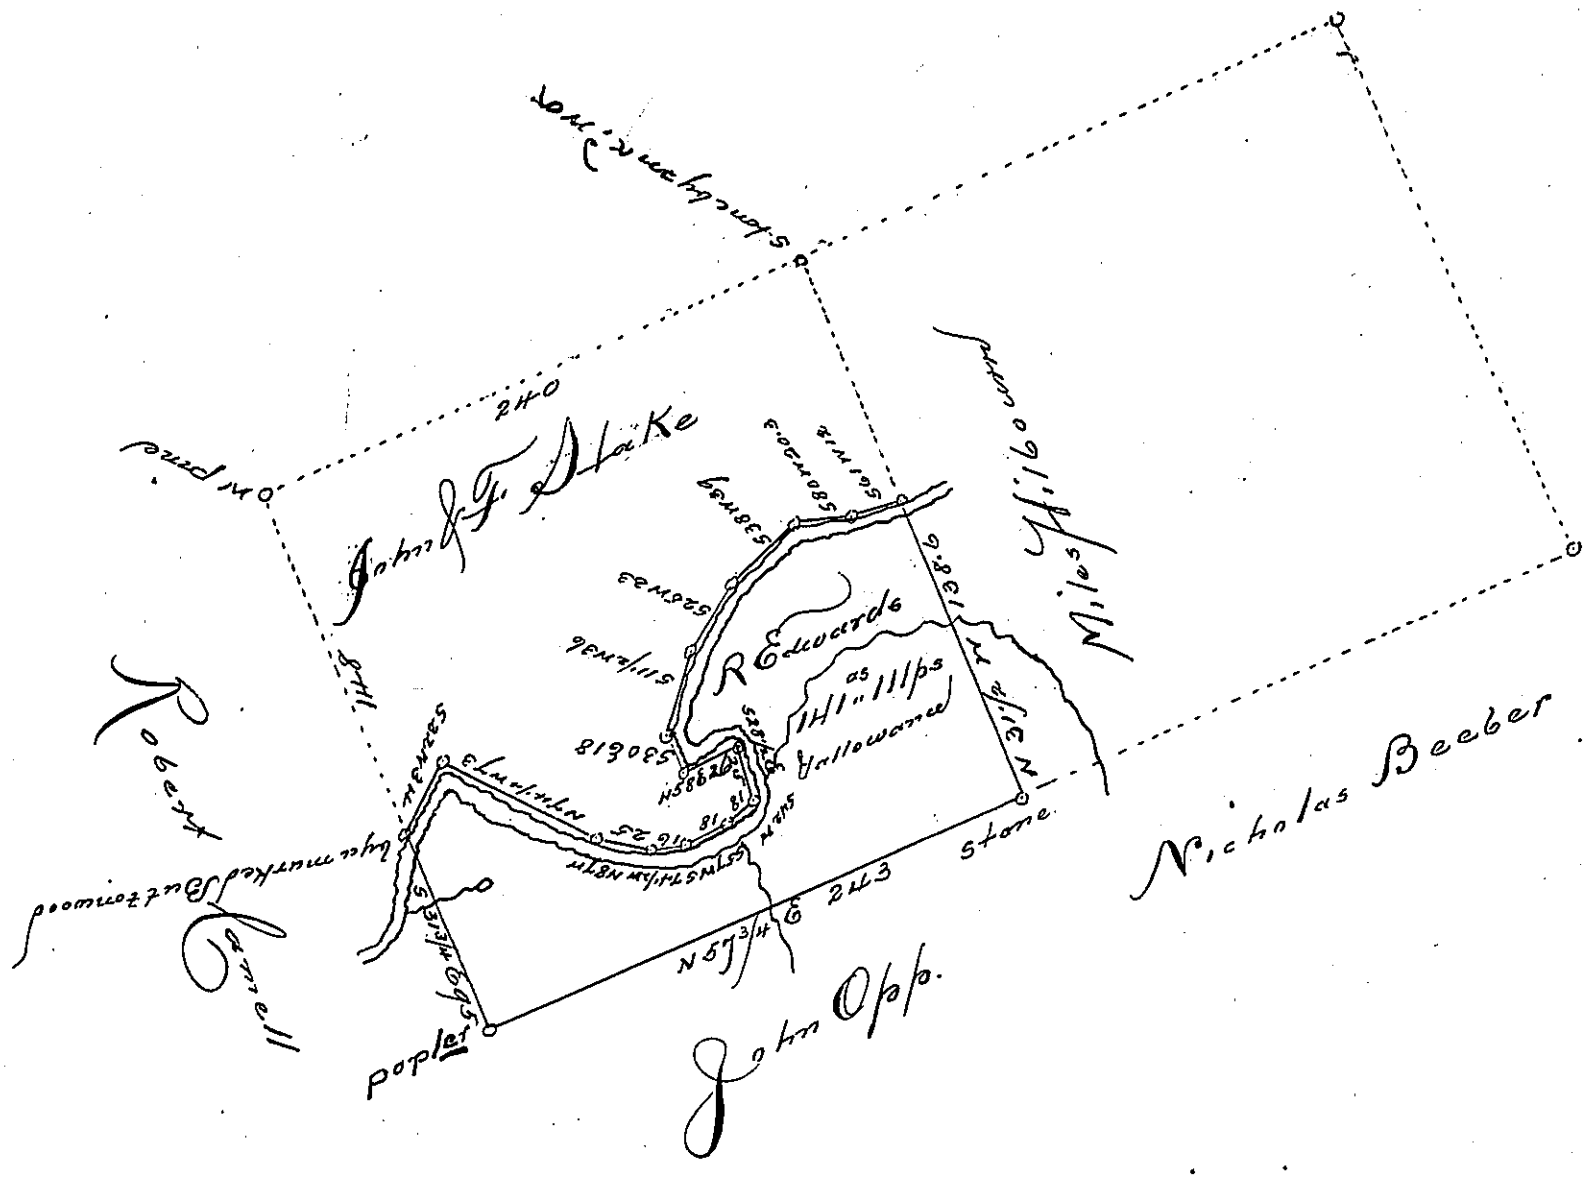

Surveyed the above (agreeable to the old lines made by William Dewell Esq. June the 30th 1769. by Virtue of Application No. 2444 dated the 3d of April 1769. ~~for~~ granted to Richard Edwards, and agreeable to the division line run by David McMicken Esq. on the 6th of October 1817. for Baltzer Stake.) on the 3d of November 1831. for William Lloyd, situated in Muncy Creek Township, the old purchase Lycoming County, bounded as above, containing ~~one~~ hundred and forty one acres and one hundred and eleven perches and allowance of six per cent for roads &c. ~~and name is~~ being part of a larger survey made as above and now returned by the request of the owner

John A. Gamble D. S.

To Jacob Spangler Esquire
Surveyor General

141.111
205.27
346.138

IN TESTIMONY that the above is a copy of the original remaining on file in the Department of Internal Affairs of Pennsylvania, made conformably to an Act of Assembly approved the 16th day of February, 1833, I have hereunto set my Hand and caused the Seal of said Department to be affixed at Harrisburg, this sixteenth *day of* May *1904.*

Isaac B. Brown
Secretary of Internal Affairs.