FORM No. I.

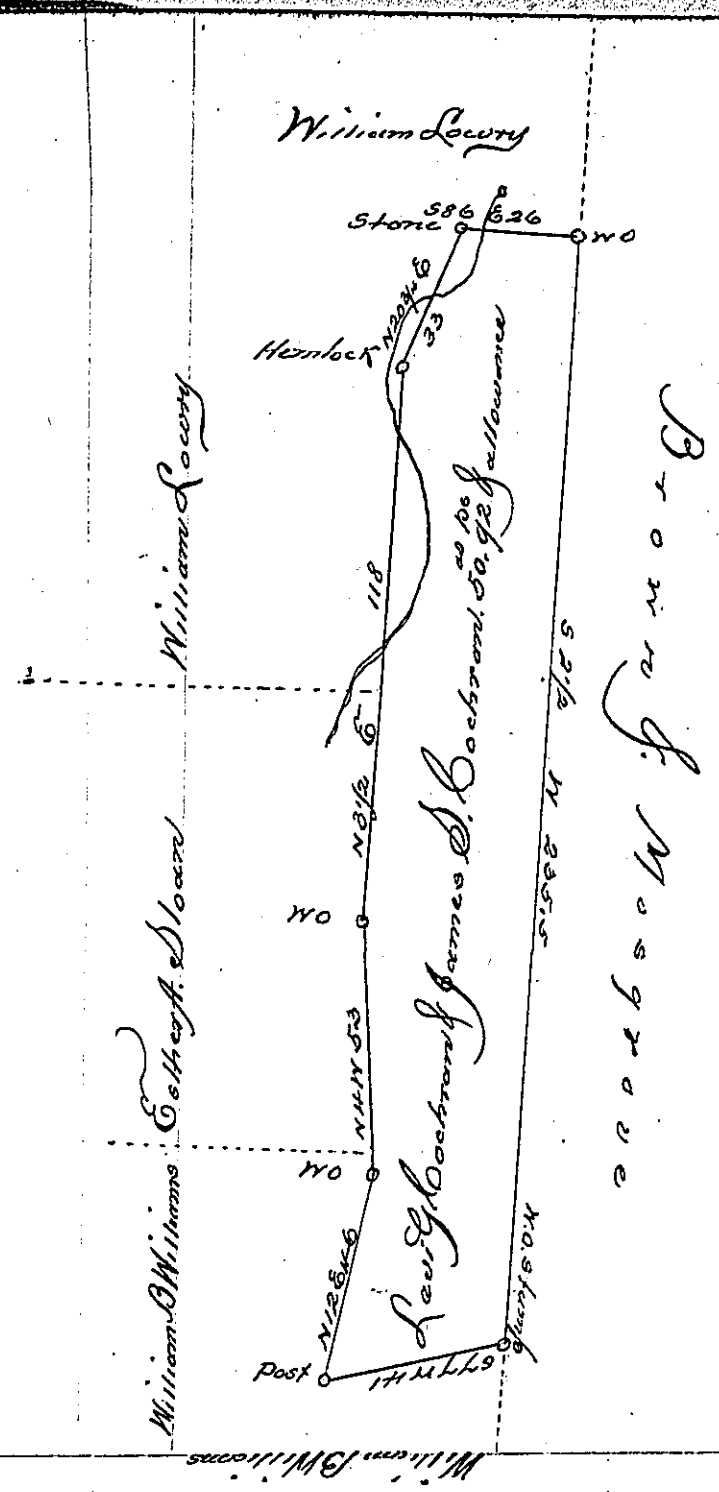

Draft of a tract of land containing Fifty acres and ninety two perches and allowance of six per Cent for Roads &c. Situate in Pine Township, in the County of Armstrong surveyed the 18th day of June A.D. 1870. in pursuance of a Warrant granted to Levi G. Cochran and James S Cochran dated the 9th day of June A.D. 1870

Alexander Gordon C.S.
Per J. C. Meredith

To J M Campbell Esqr.
Surveyor General

I do hereby Certify that I have examined the above Survey and find it to be correct and as my official act, Return the same

Alexander Gordon
Surveyor for Armstrong Co.

To J. M. Campbell Esqr
Surveyor General

IN TESTIMONY that the above is a copy of the original remaining on file in the Department of Internal Affairs of Pennsylvania, made conformably to an Act of Assembly approved the 16th day of February, 1833, I have hereunto set my Hand and caused the Seal of said Department to be affixed at Harrisburg, this thirteenth *day of* June, 1904.

Isaac B. Brown
Secretary of Internal Affairs.