FORM No. 1.

228

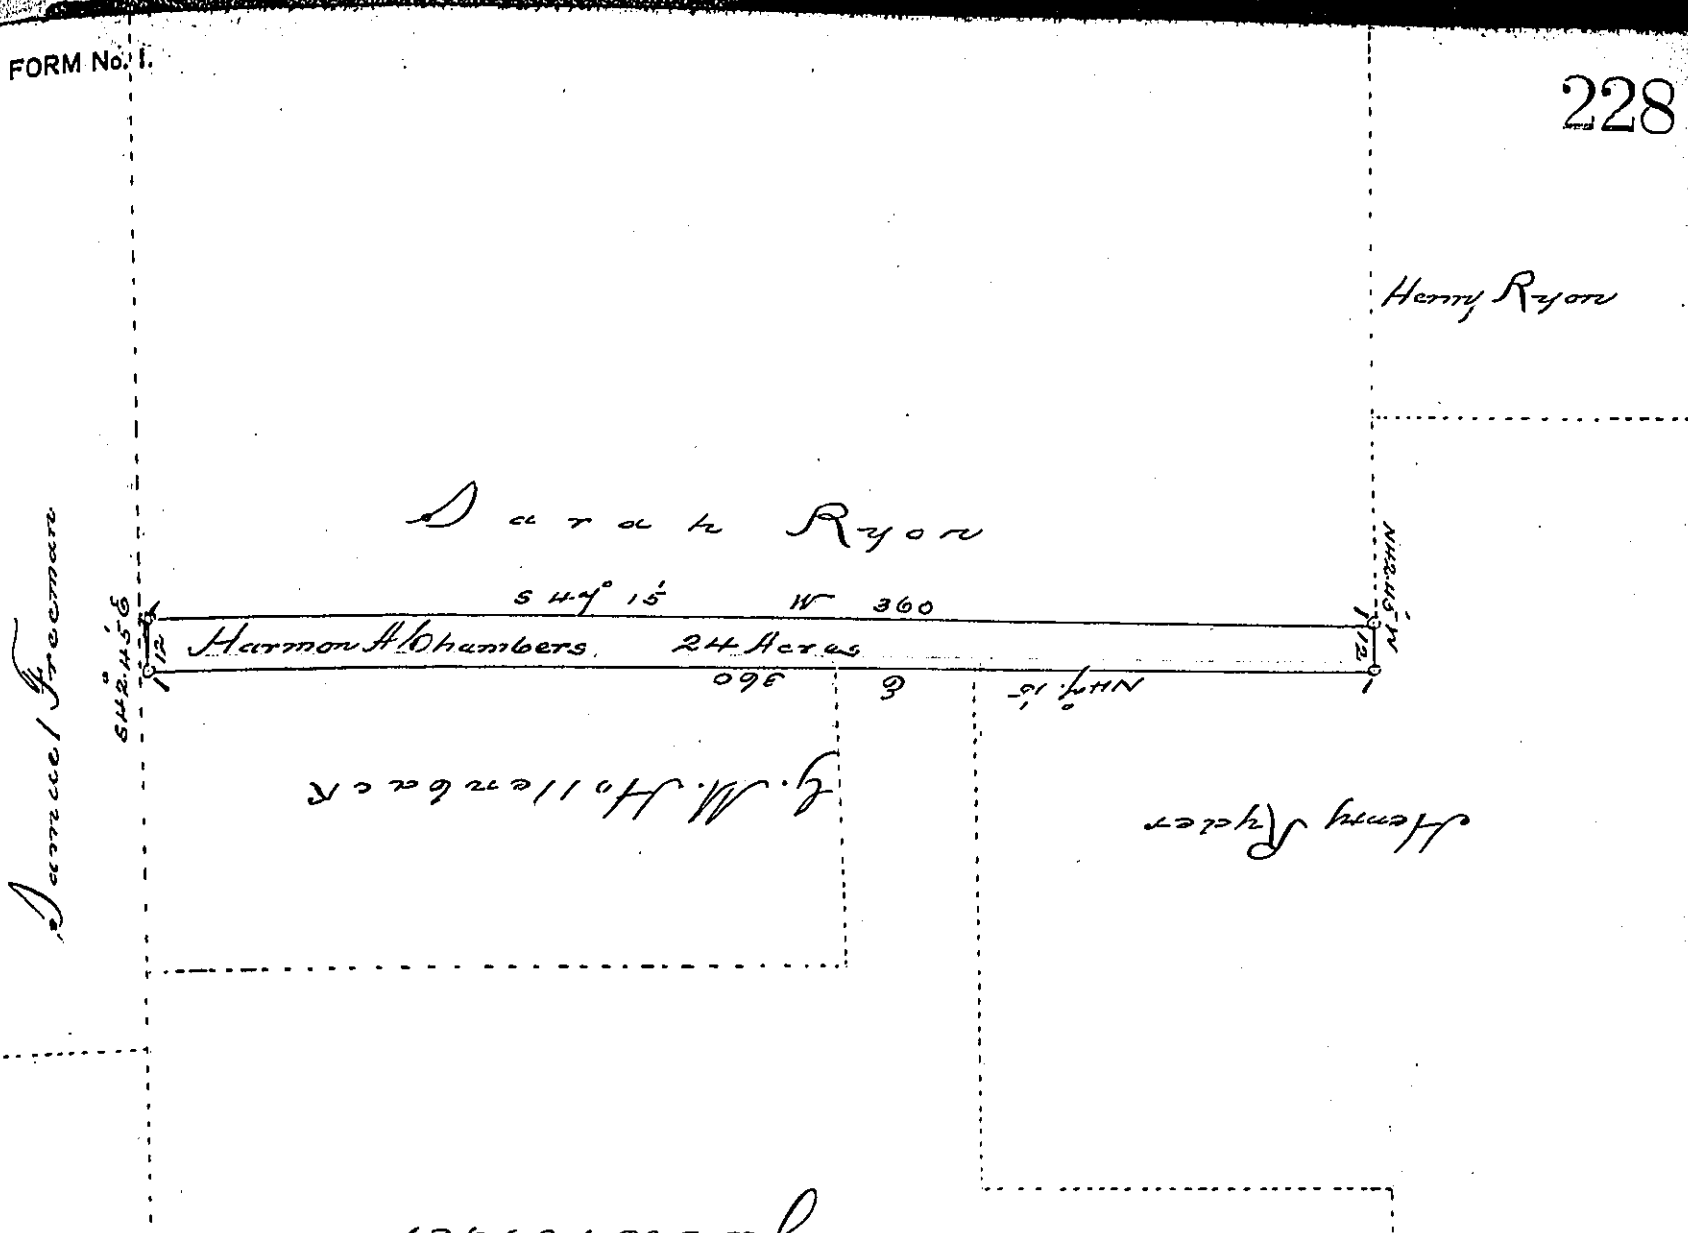

A draft of a Tract of Land Unimproved Situate in Overton dale Township Luzerne County Pa, surrounded by and adjoining lands in the Warrantee names of Samuel Freeman on the North East, Sarah Ryon on the South East, Henry Rider on the South West, and Henry Rider, Jacob Porter, E & M. Hollenback on the North West containing twenty four acres Strict measure. Surveyed the above described Tract of Land to Harmon H. Chambers July 20th, 1871. By Virtue of his Warrant Letter G. Dated April 29th 1869.

W. H. Sturdevant
Surveyor for Luzerne Co.

Hon Jacob M Campbell
Surveyor General

IN TESTIMONY that the above is a copy of the original remaining on file in the Department of Internal Affairs of Pennsylvania, made conformably to an Act of Assembly approved the 16th day of February, 1833, I have hereunto set my Hand and caused the Seal of said Department to be affixed at Harrisburg, this twenty-ninth day of June, 1904

Lewis B. Brown
Secretary of Internal Affairs.