FORM No. I.

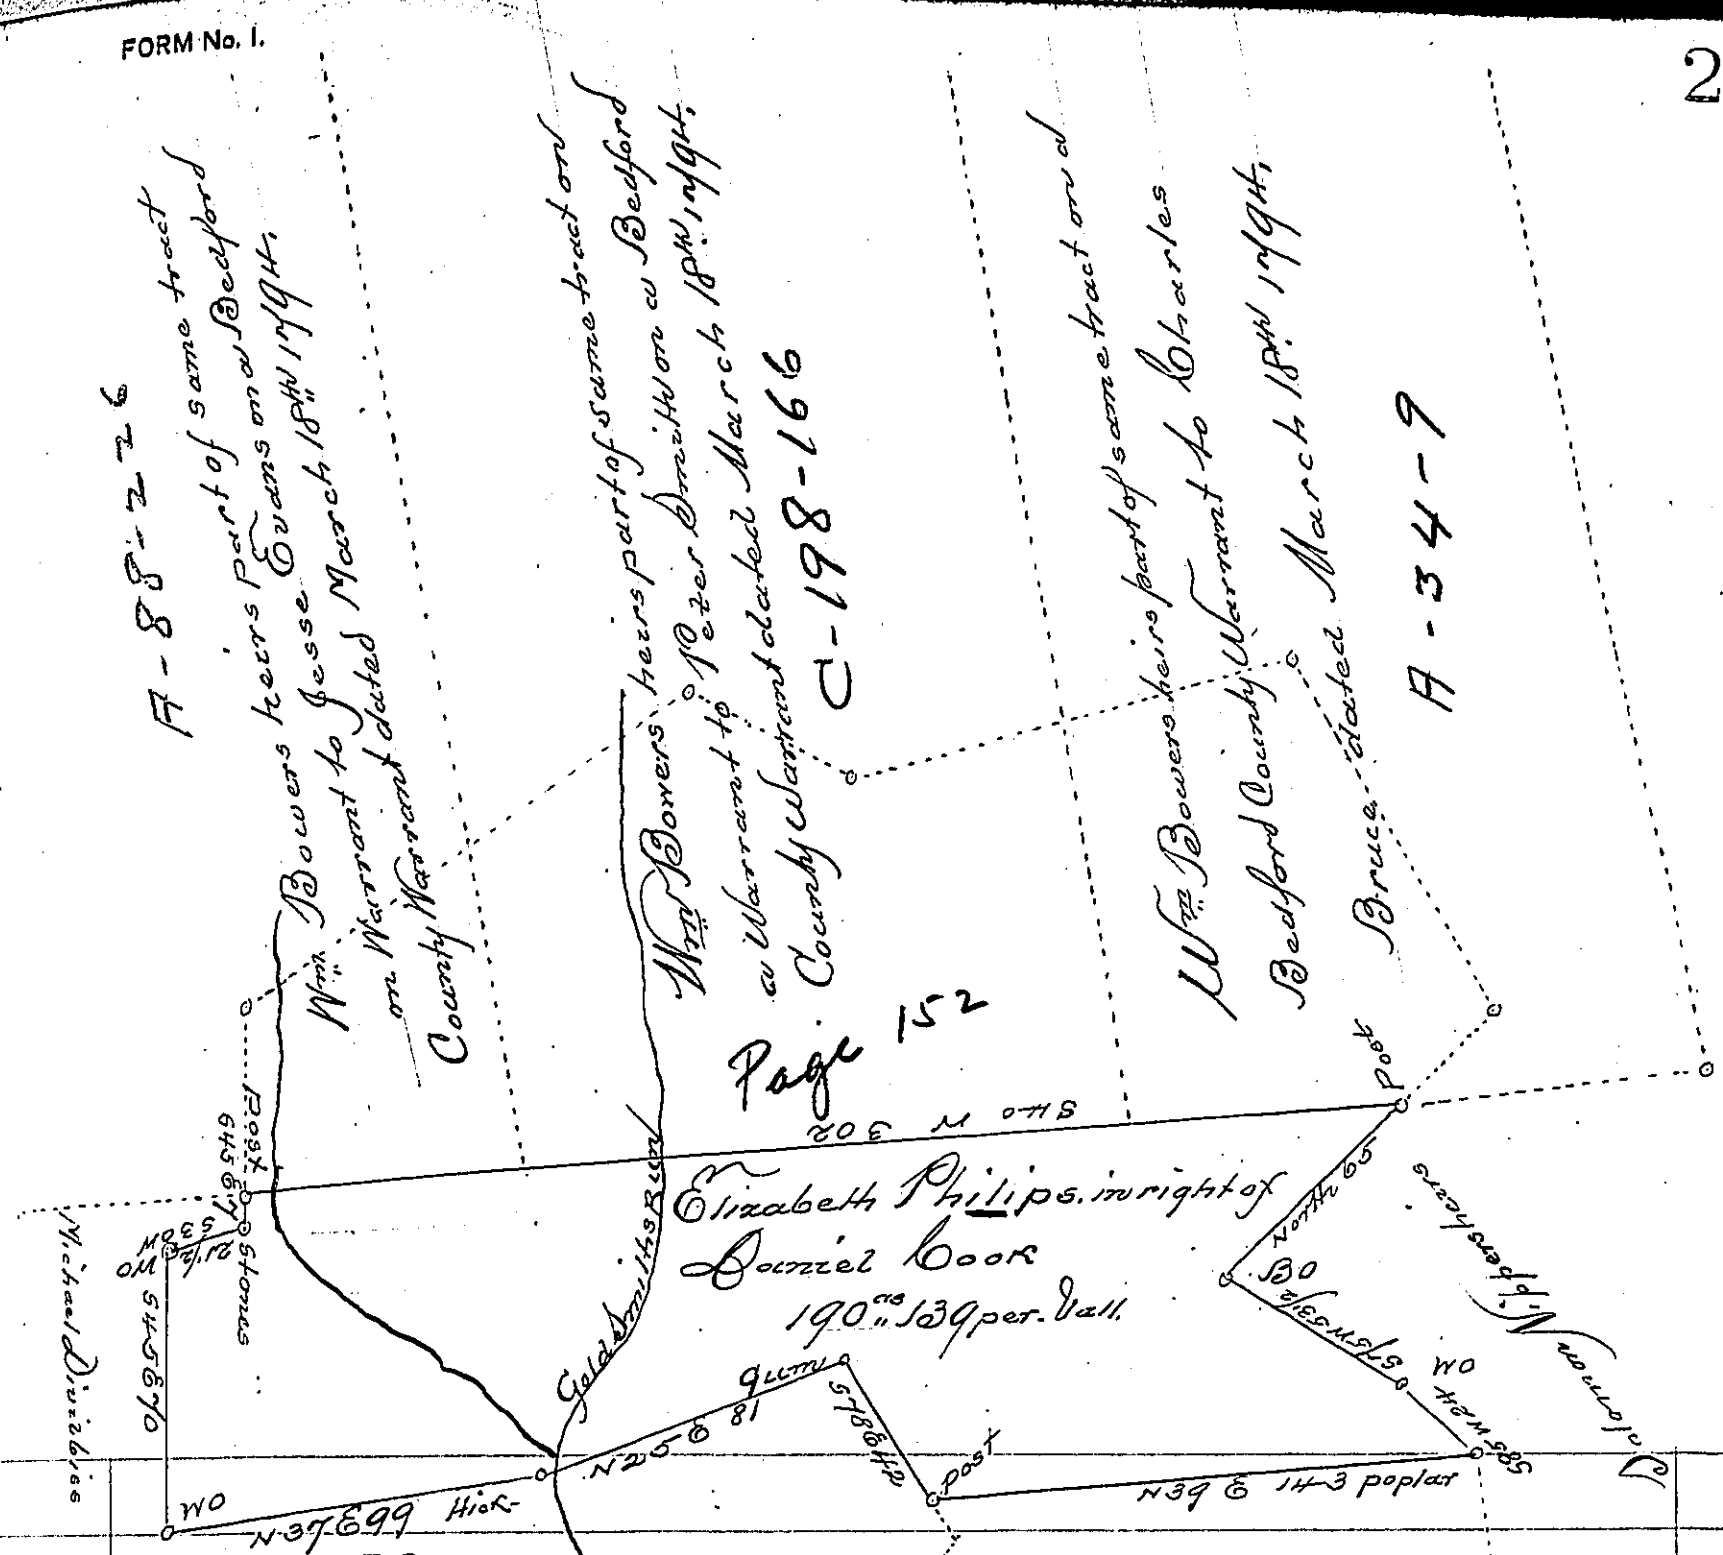

Draught of a tract of Land in Warren Township Franklin County Pa, Containing one hundred and ninety acres and one hundred and thirty nine perches & allowance of six per Cent for Roads &c. Part of 312 as Surveyed Feb. 13th 1812 in pursuance of a Warrant granted to Daniel Cook, dated December 3, 1811.

Copied the above from surveys remaining on file in this Office for the use of Elizabeth Philips, Sept 21st 1868.

Emanuel Kuhn C.S.

To Jacob M Campbell Esq.
Surveyor General

IN TESTIMONY that the above is a copy of the original remaining on file in the Department of Internal Affairs of Pennsylvania, made conformably to an Act of Assembly approved the 16th day of February, 1833, I have hereunto set my Hand and caused the Seal of said Department to be affixed at Harrisburg, this twenty-ninth day of June, 1904.

Isaac B. Brown
Secretary of Internal Affairs.