FORM No. 1.

112

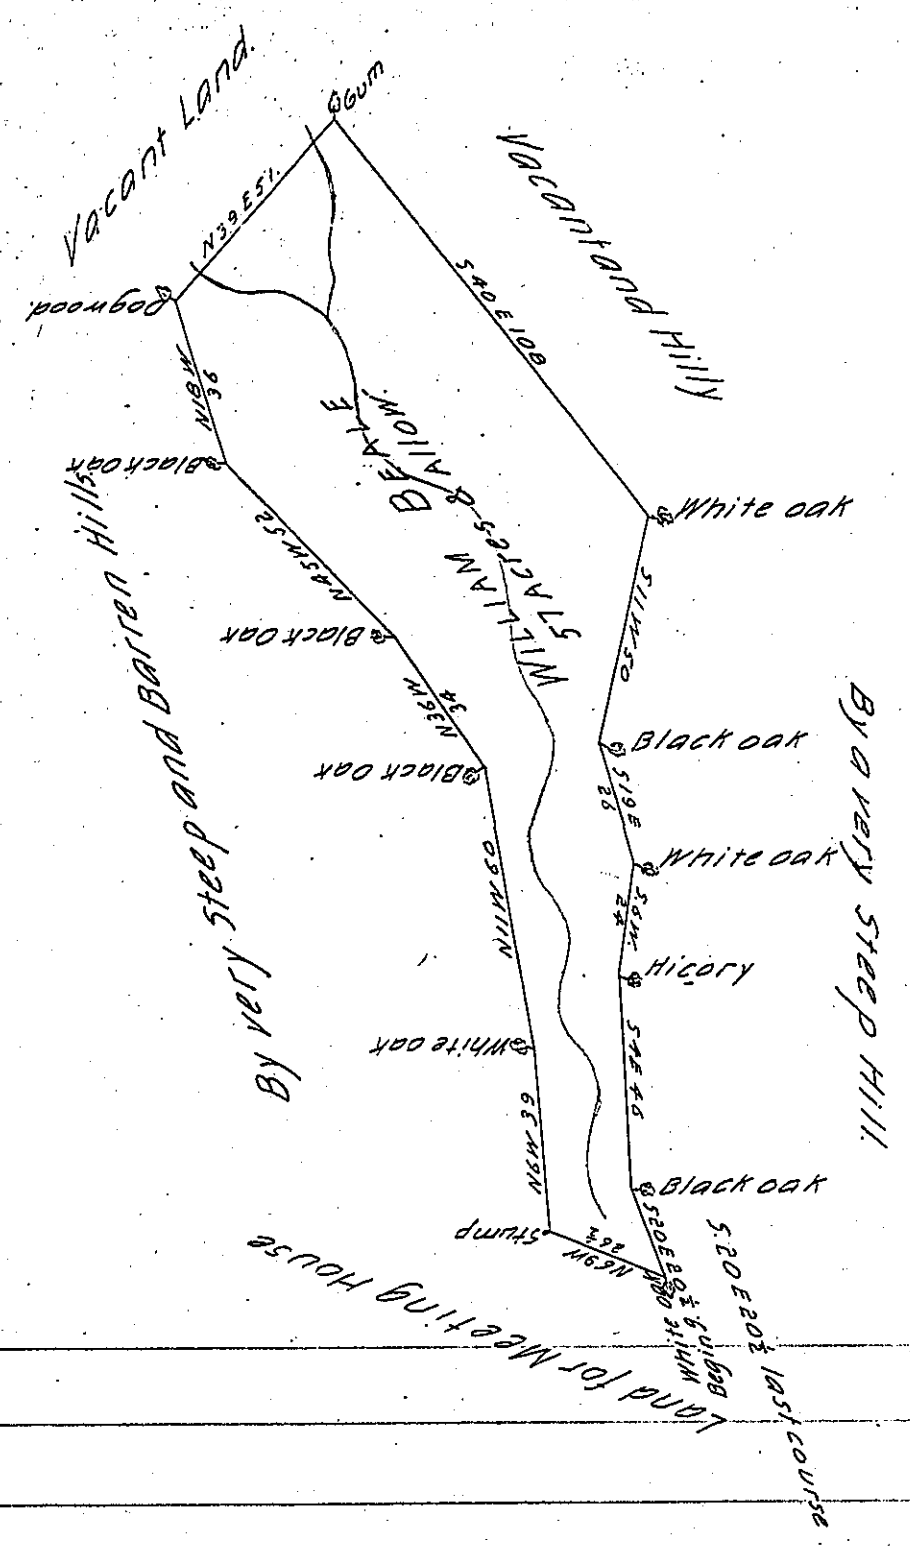

The Draught of a Tract of Land situate in Lack Township in the County of Cumberland containing Fifty Seven Acres and an Allowance proportionate to Six Acres P. Cent: for Roads &c. Survey'd the 24th Day of May AD 1765 for William Beale In Pursuance of Warrant from the Hon^ble the Proprietaries Bearing Date at Philad^a the 21st Day of April 1763

P- Wm Maclay Dep^ty Surv^r

To John Lukens Esq^r. Surv^r Gen^l of the Province of Pennsylvania

ite Oak. By L K.

IN TESTIMONY that the above is a copy of the original remaining on file in the Department of Internal Affairs of Pennsylvania, made conformably to an Act of Assembly approved the 16th day of February, 1833, I have hereunto set my Hand and caused the Seal of said Department to be affixed at Harrisburg, this twenty-fourth day of May 1904.

Isaac B. Brown

Secretary of Internal Affairs.