FORM No. I.

237 39

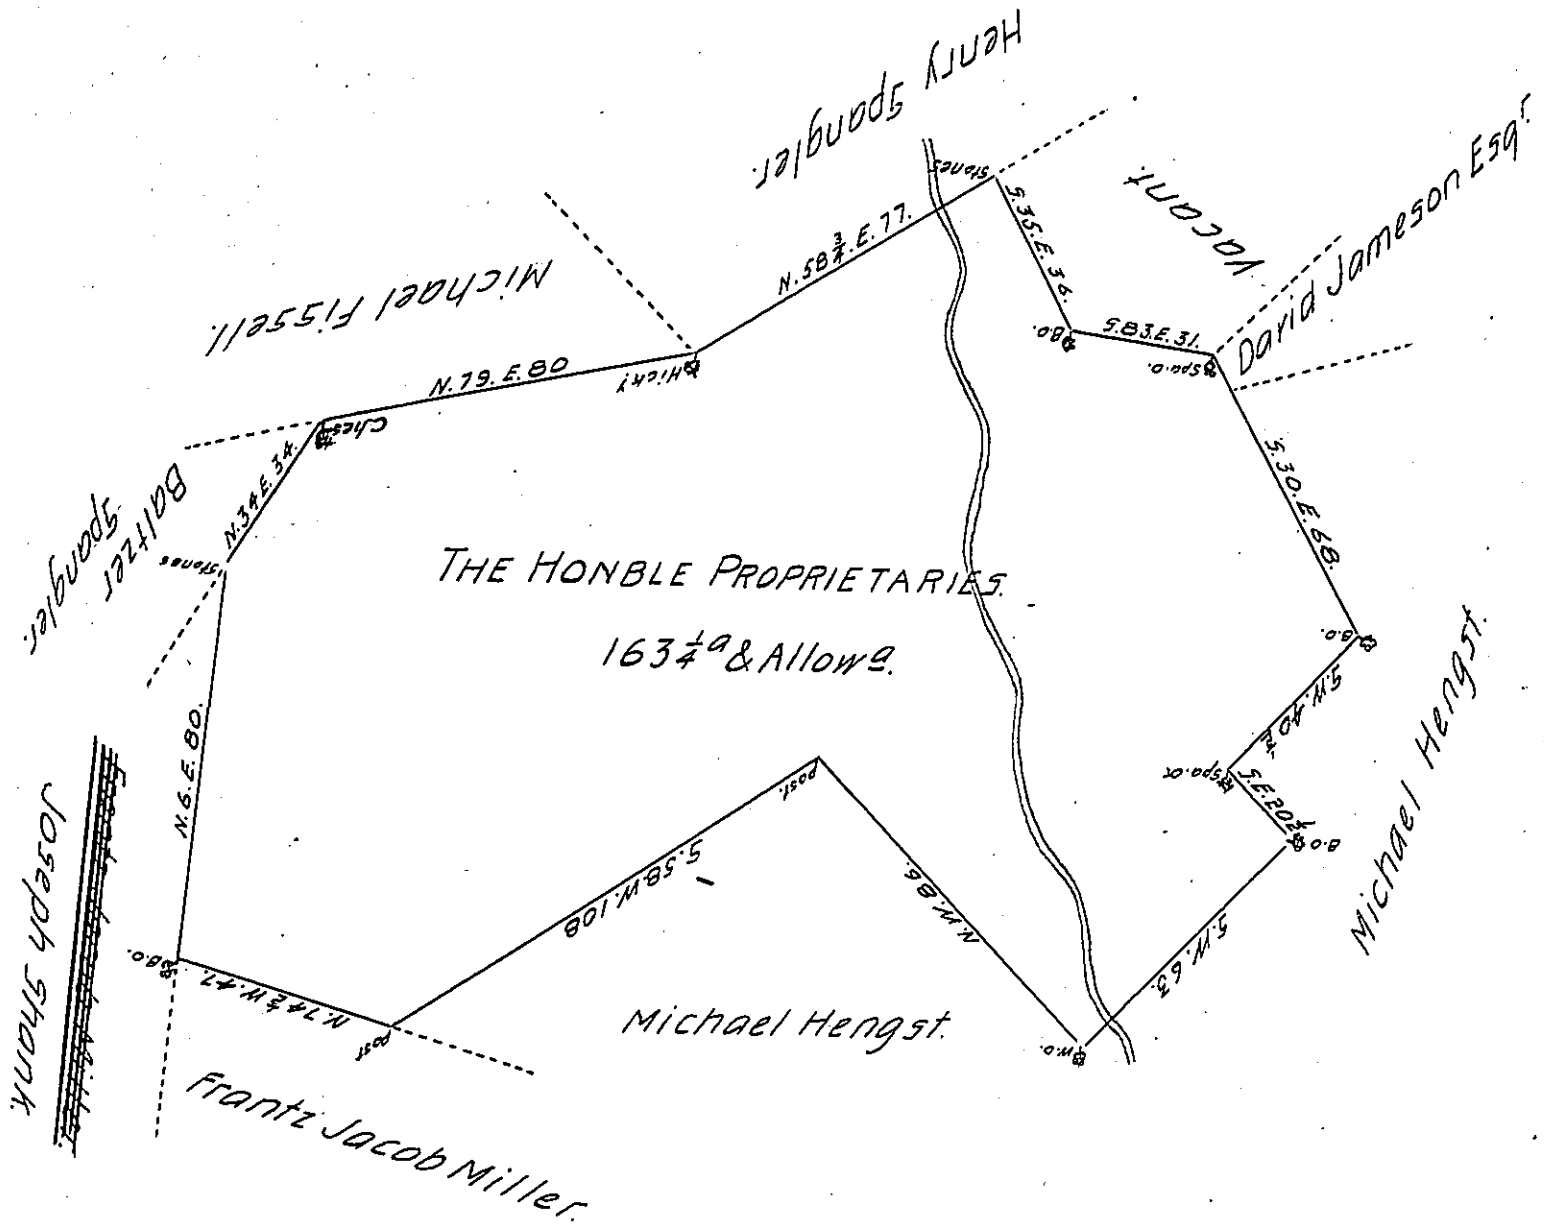

A Draught of a Tract of land situate in York township within The Honble Proprietaries Mannor of Springetsbury, in the County of York Surveyed the 30th day of July 1770 for The Honorable Proprietaries, By order from the Surveyor General - dated the 28th day of May 1770. Containing One hundred and Sixty Three Acres and Allowance of Six acres p-Cent for Roads &c.a

To Chas Lukens D.S

John Lukens Esq.r Survey.r Gen.l

IN TESTIMONY that the above is a copy of the original remaining on file in the Department of Internal Affairs of Pennsylvania, made conformably to an Act of Assembly approved the 16th day of February, 1833, I have hereunto set my Hand and caused the Seal of said Department to be affixed at Harrisburg, this seventh *day of* July *1904.*

Isaac B. Brown

Secretary of Internal Affairs.