FORM No. I.

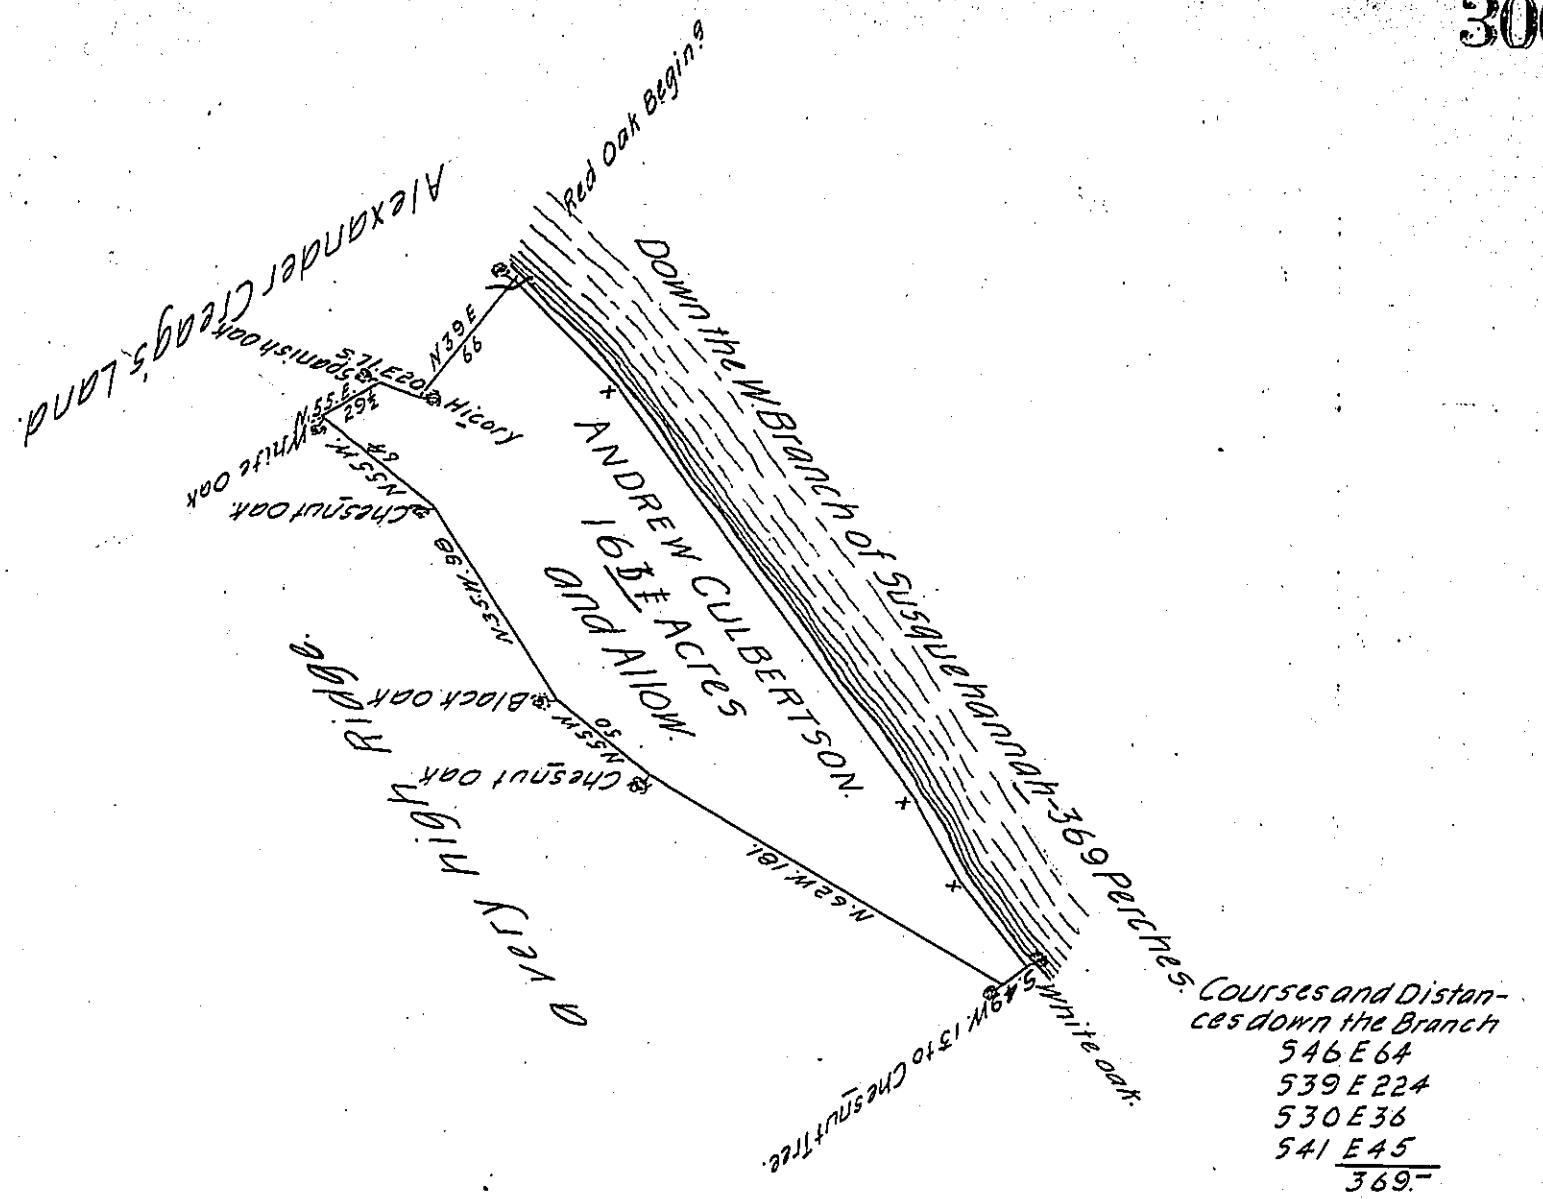

The Draught of a Tract of Land called _____ situate on (obl.) South Side of the West Branch of Susquehannah-In the County of Berks containing One Hundred Sixty ~~three~~ one Acres ~~23 Perches~~ with the usual Allowance of Six Acres p-Cent for Roads. Surveyd the 4th day of October Anno Dom: 1769 In Pursuance of an Order of Survey to Andrew Culbertson Bearing Date at Philad^a the 3^d day of April Anno Dom: 1769 and numbered 296.

p-Wm Maclay D.S.

To John Lukens Esq S.G. of Pennsylvania

Ex^d & Corrected

IN TESTIMONY that the above is a copy of the original remaining on file in the Department of Internal Affairs of Pennsylvania, made conformably to an Act of Assembly approved the 16th day of February, 1833, I have hereunto set my Hand and caused the Seal of said Department to be affixed at Harrisburg, this twenty-sixth *day of* July *1904.*

George R. Prowell

Secretary ~~of Internal~~ Affairs.