FORM No. I.

See B-5-111

253

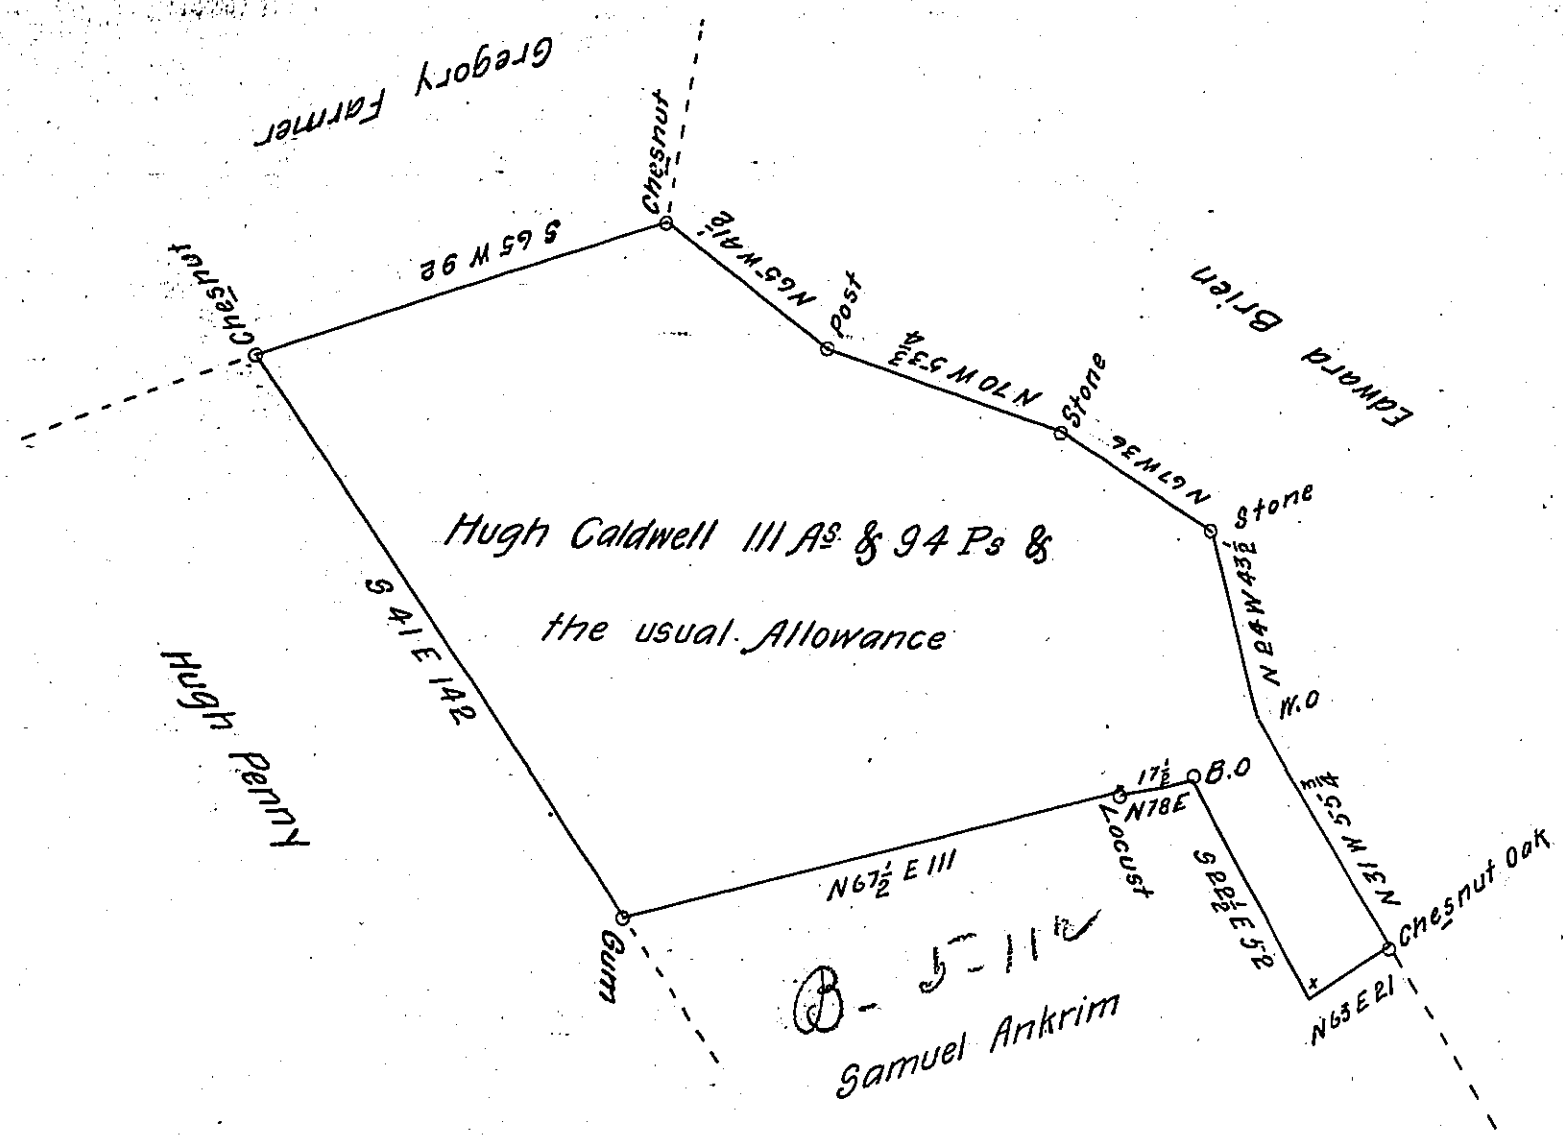

A Draught of a Tract of Land Situate in Martick Township in the County of Lancaster Containing one hundred and eleven Acres and Ninety four perches & the usual Allowance of six P. Cent for Roads, being part of 195 As & 33 Ps. Surveyed to Hugh Caldwell, by Virtue of a Warrant Dated the 29th of March A. D. 1785 Returned the above Survey for John Wallace the 2nd of February A. D. 1811

Pr Jacob Hibshman D.S

To Andrew Porter Esqr

Surveyor General

IN TESTIMONY that the above is a copy of the original remaining on file in the Department of Internal Affairs of Pennsylvania, made conformably to an Act of Assembly approved the 16th day of February, 1833, I have hereunto set my Hand and caused the Seal of said Department to be affixed at Harrisburg, this thirteenth day of July 1904.

Secretary of Internal Affairs.