FORM No. I.

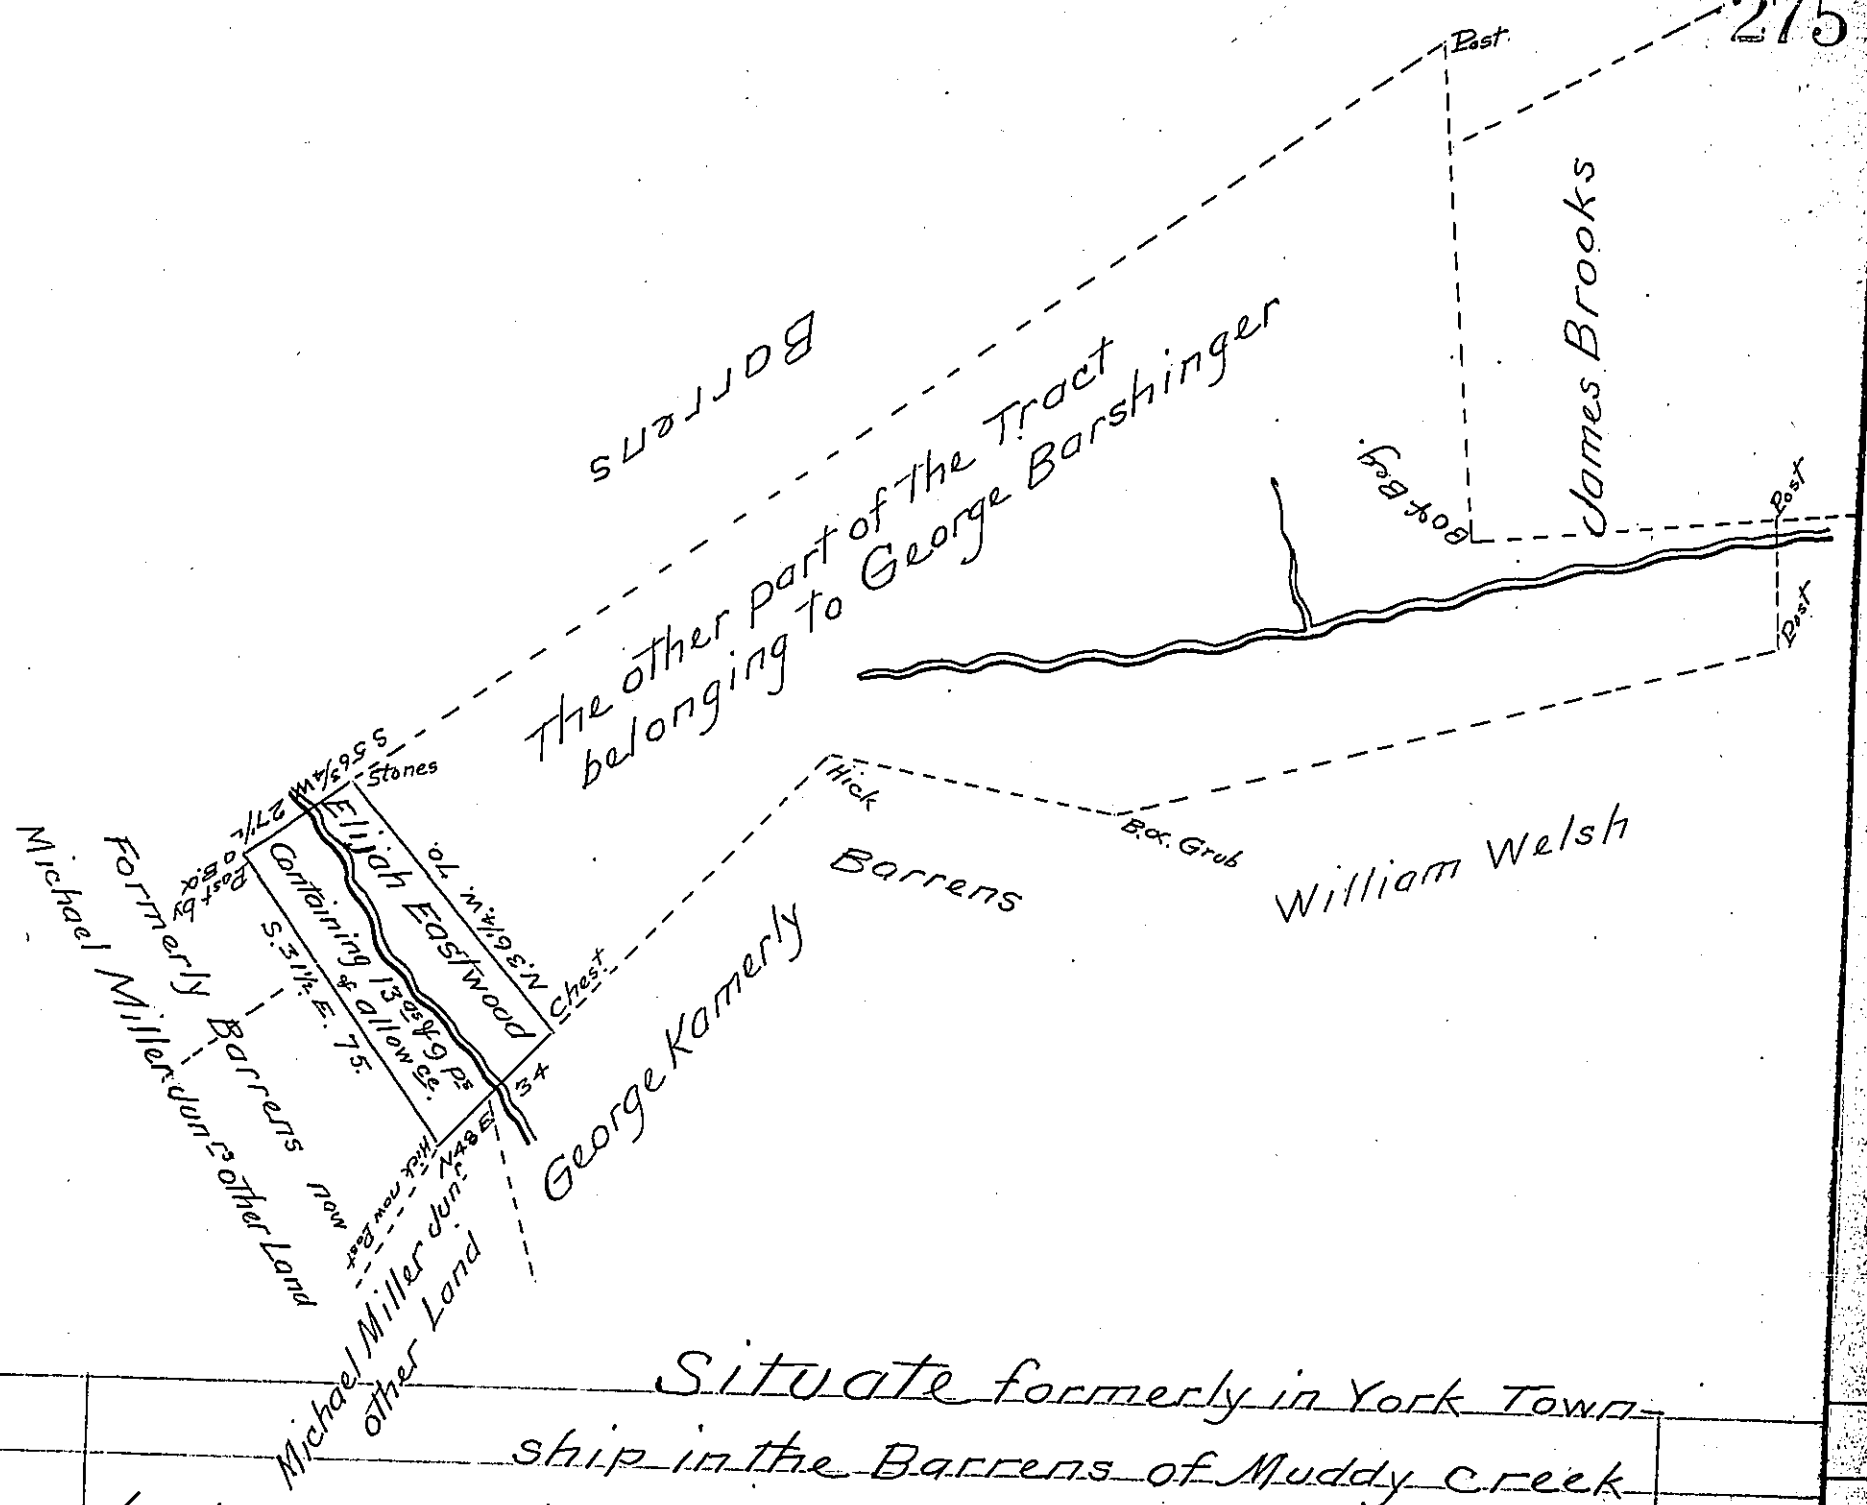

Situate formerly in York Township in the Barrens of Muddy creek but now in Windsor township York County - Containing within the black lines as above set forth 13 as & 9 Ps. and allowance Being part of a larger tract of 15 as and allowance which was originally Surveyed by Thomas Armor D.S. under George Stevenson late D.S. on the 11th day of January 1757 in pursuance of a Warrant for 100 as granted to Elijah Eastwood bearing date the 17 day of October 1753 Resurveyed and divided off from the said larger Tract of Land the 18th day of December 1817 for and at the request of Michael Miller Jr the present owner. - Examined and returned as The Official work of Peter Spangler Esq late D.S. March 15th 1823

Samuel Cochran Esq S.G. } Jacob Kirk jr. DS

IN TESTIMONY that the above is a copy of the original remaining on file in the Department of Internal Affairs of Pennsylvania, made conformably to an Act of Assembly approved the 16th day of February, 1833, I have hereunto set my Hand and caused the Seal of said Department to be affixed at Harrisburg, this first *day of* September 1904.

Isaac B. Brown

Secretary of Internal Affairs.