FORM No. I.

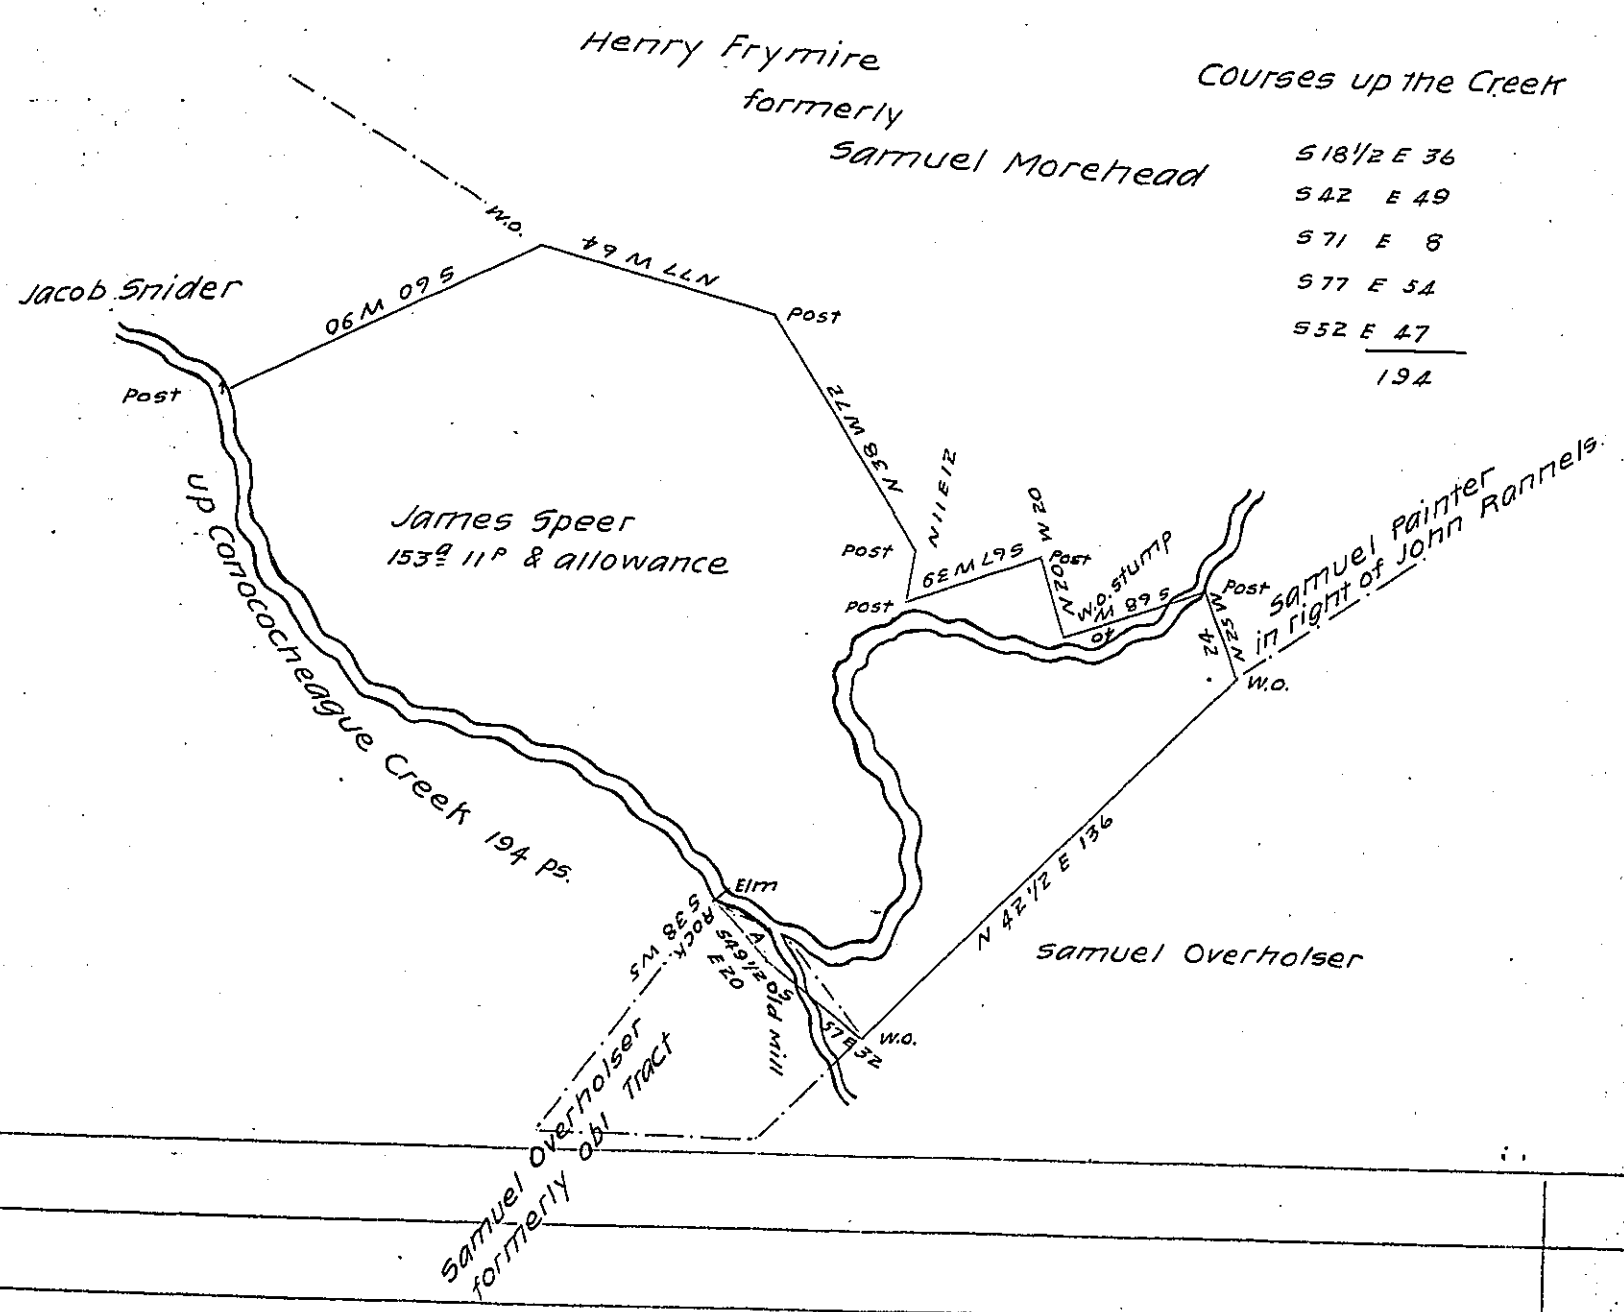

Draught of a Tract of Land situate in Hamilton & Guilford Townships in the County of Franklin (formerly in the County of Cumberland) Containing one hundred & fifty three acres & eleven perches & the usual allowance of six P Cent for roads Being part of a Tract of one hundred & eight perches & allowance Surveyed January 14th 1791 in pursuance of a Warrant granted to Robert Craig Dated the 4 day of June 1762 Resurveyed and laid off the 8th of March 1814

Archibald Fleming D.S.

Richd T Leech, Esqr S.G

N.B. the part described by the letter A is claimed by Samuel Overholser in right of Andrew Dunlop about 3/4 of an acre A.F.

IN TESTIMONY that the above is a copy of the original remaining on file in the Department of Internal Affairs of Pennsylvania, made conformably to an Act of Assembly approved the 16th day of February, 1833, I have hereunto set my Hand and caused the Seal of said Department to be affixed at Harrisburg, this fifteenth *day of* August *1904*

Secretary of ~~Internal Affairs.~~