FORM No. I.

117 : 150
100 : 120 Wt. 20th Jany. 1753
Total = 218 : 110

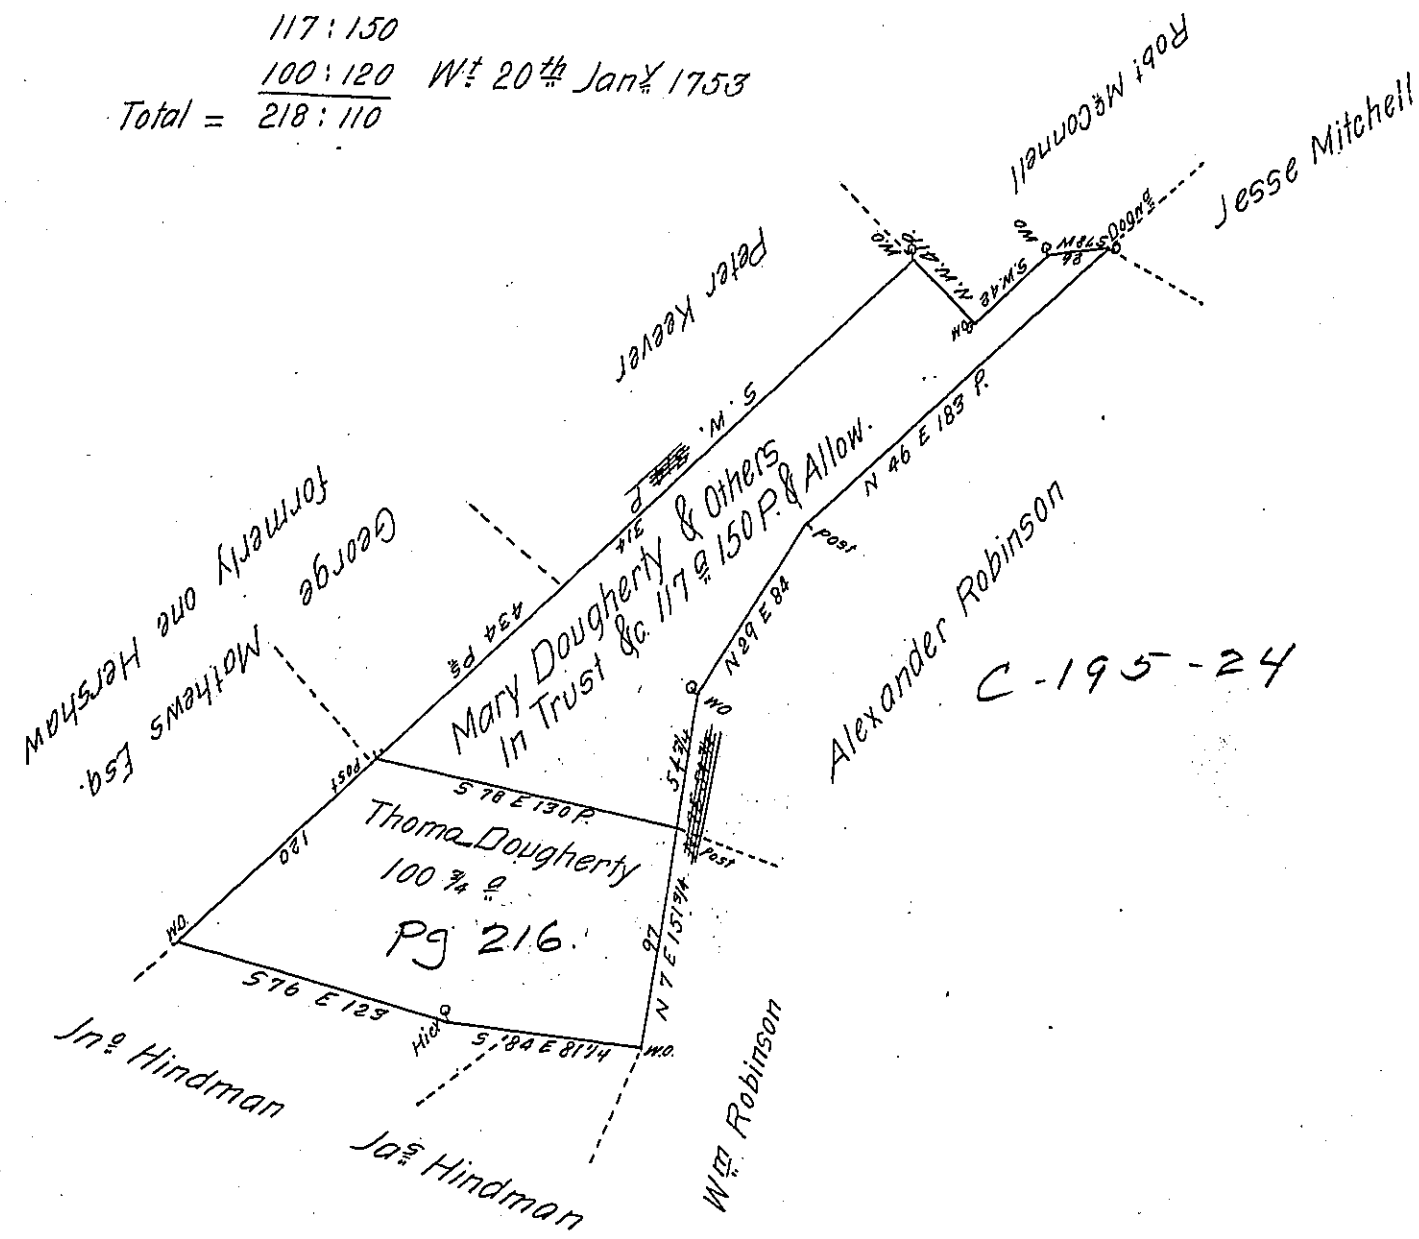

A Draft of a Tract situate in Hamilton Township in the County of Franklin Containing one hundred and seventeen Acres and 150 Perches and the Allowance of Six P Cent for Roads &c. Survey'd April 27th 1790 in pursuance of a Warrant granted to Mary Dougherty Exx. James and Alexander Dougherty Executors of Thomas Dougherty deceased (In Trust for the Heirs of said Thomas) bearing Date the 31st Day of March 1790.

Matthw. Henderson D.S.

To Daniel Brodhead Esqr.
Surveyor General

IN TESTIMONY that the above is a copy of the original remaining on file in the Department of Internal Affairs of Pennsylvania, made conformably to an Act of Assembly approved the 16th day of February, 1833, I have hereunto set my Hand and caused the Seal of said Department to be affixed at Harrisburg, this eighth *day of* August *1904*

Isaac B. Brown
Secretary of Internal Affairs.