FORM No. I.

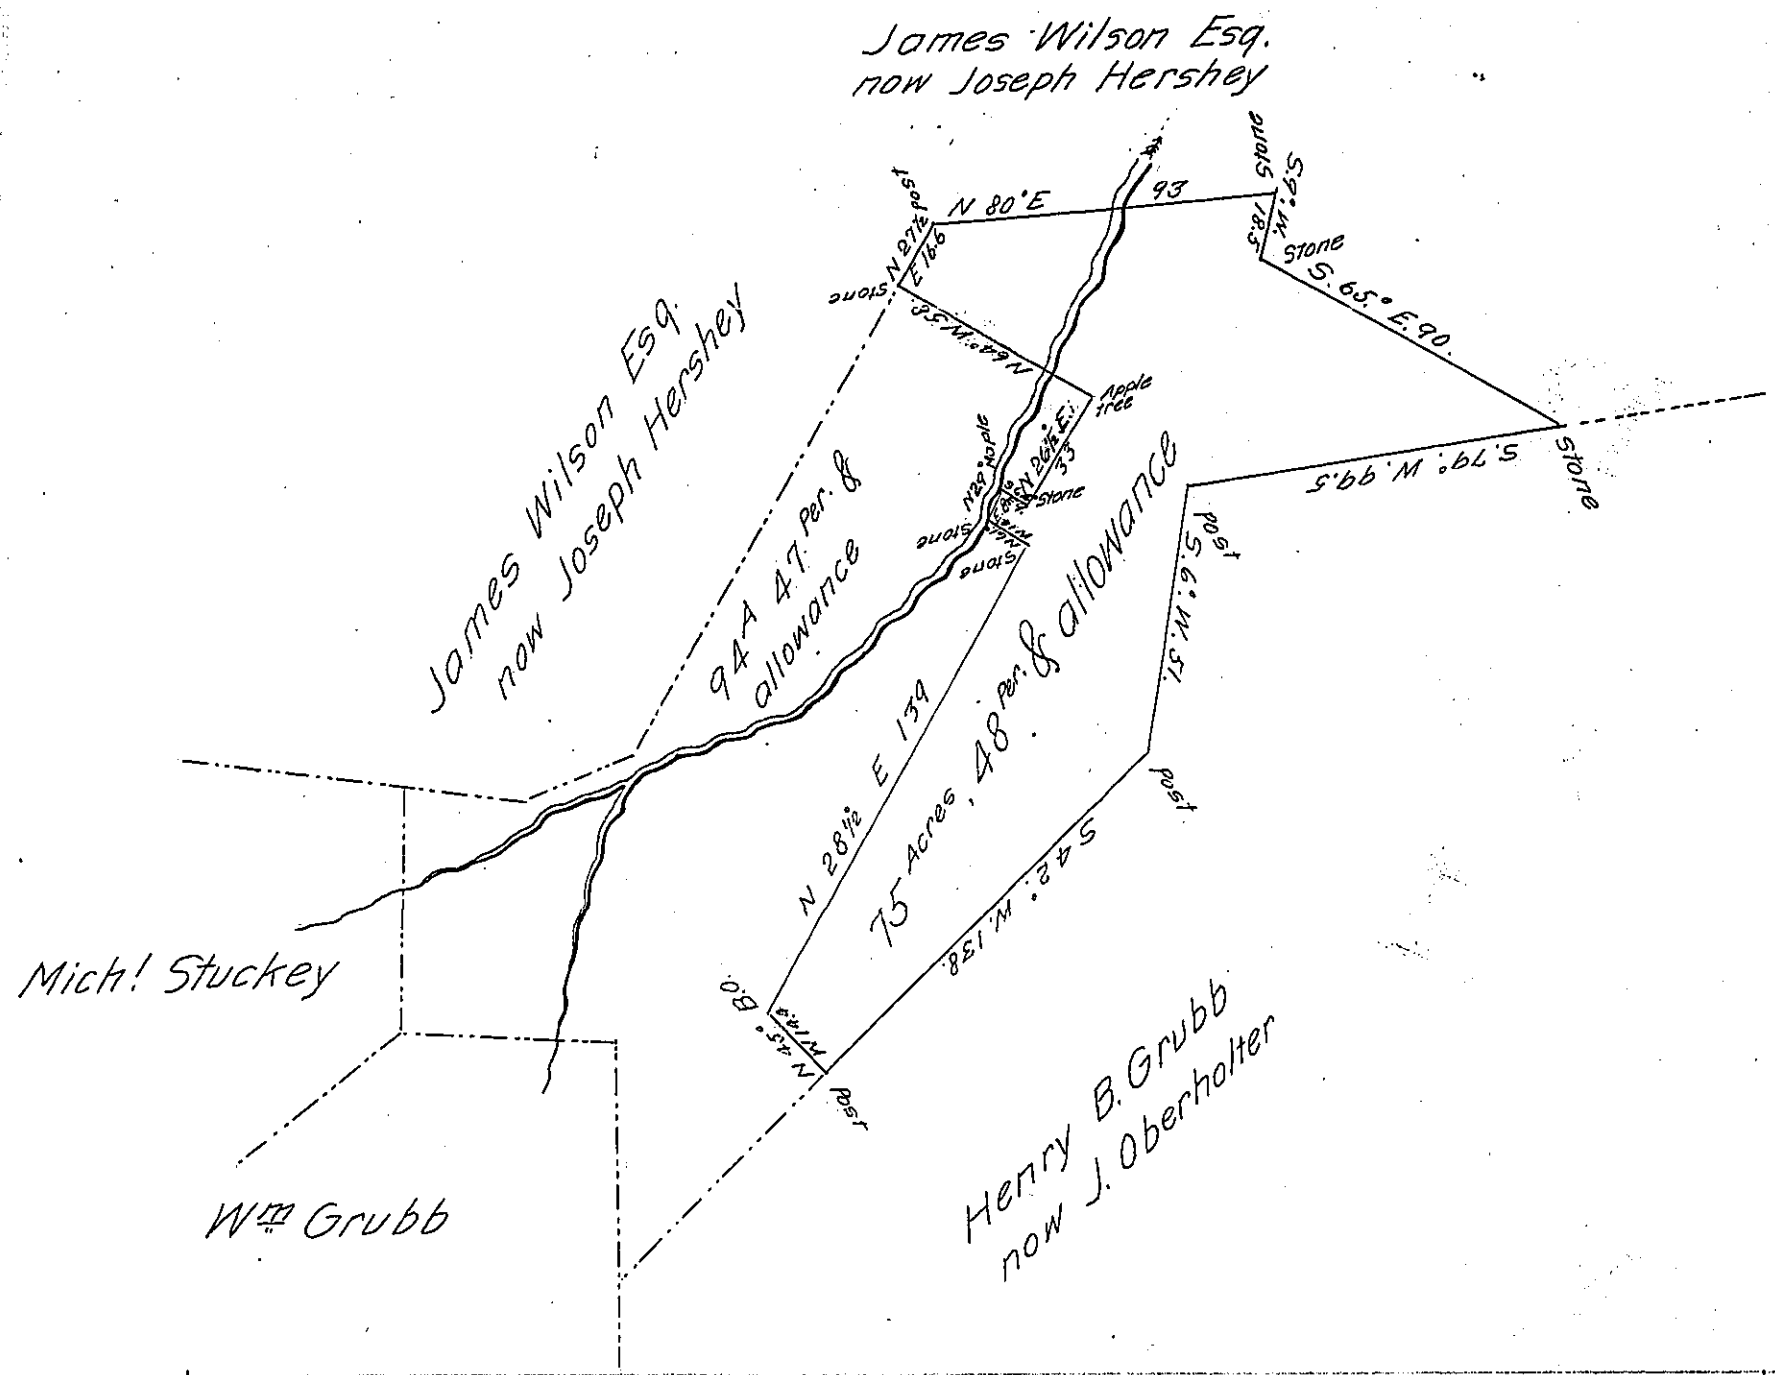

Draft of a tract of land, situated in Derry Township Dauphin County, Pa., containing Seventy five acres, forty eight perches and allowance of Six per cent for roads, &c., being a part of a larger tract of 175 acres 20 perches and allowance; originally surveyed in pursuance of a Warrant granted to Anthony Blessing, dated the 24th day of January 1803.

M. R. Alleman C.S.

To Jacob M. Campbell Esq.
Surveyor General.

IN TESTIMONY that the above is a copy of the original remaining on file in the Department of Internal Affairs of Pennsylvania, made conformably to an Act of Assembly approved the 16th day of February, 1833, I have hereunto set my Hand and caused the Seal of said Department to be affixed at Harrisburg, this nineteenth *day of* May *1904*

Isaac B. Brown
Secretary of Internal Affairs.