FORM No. I.

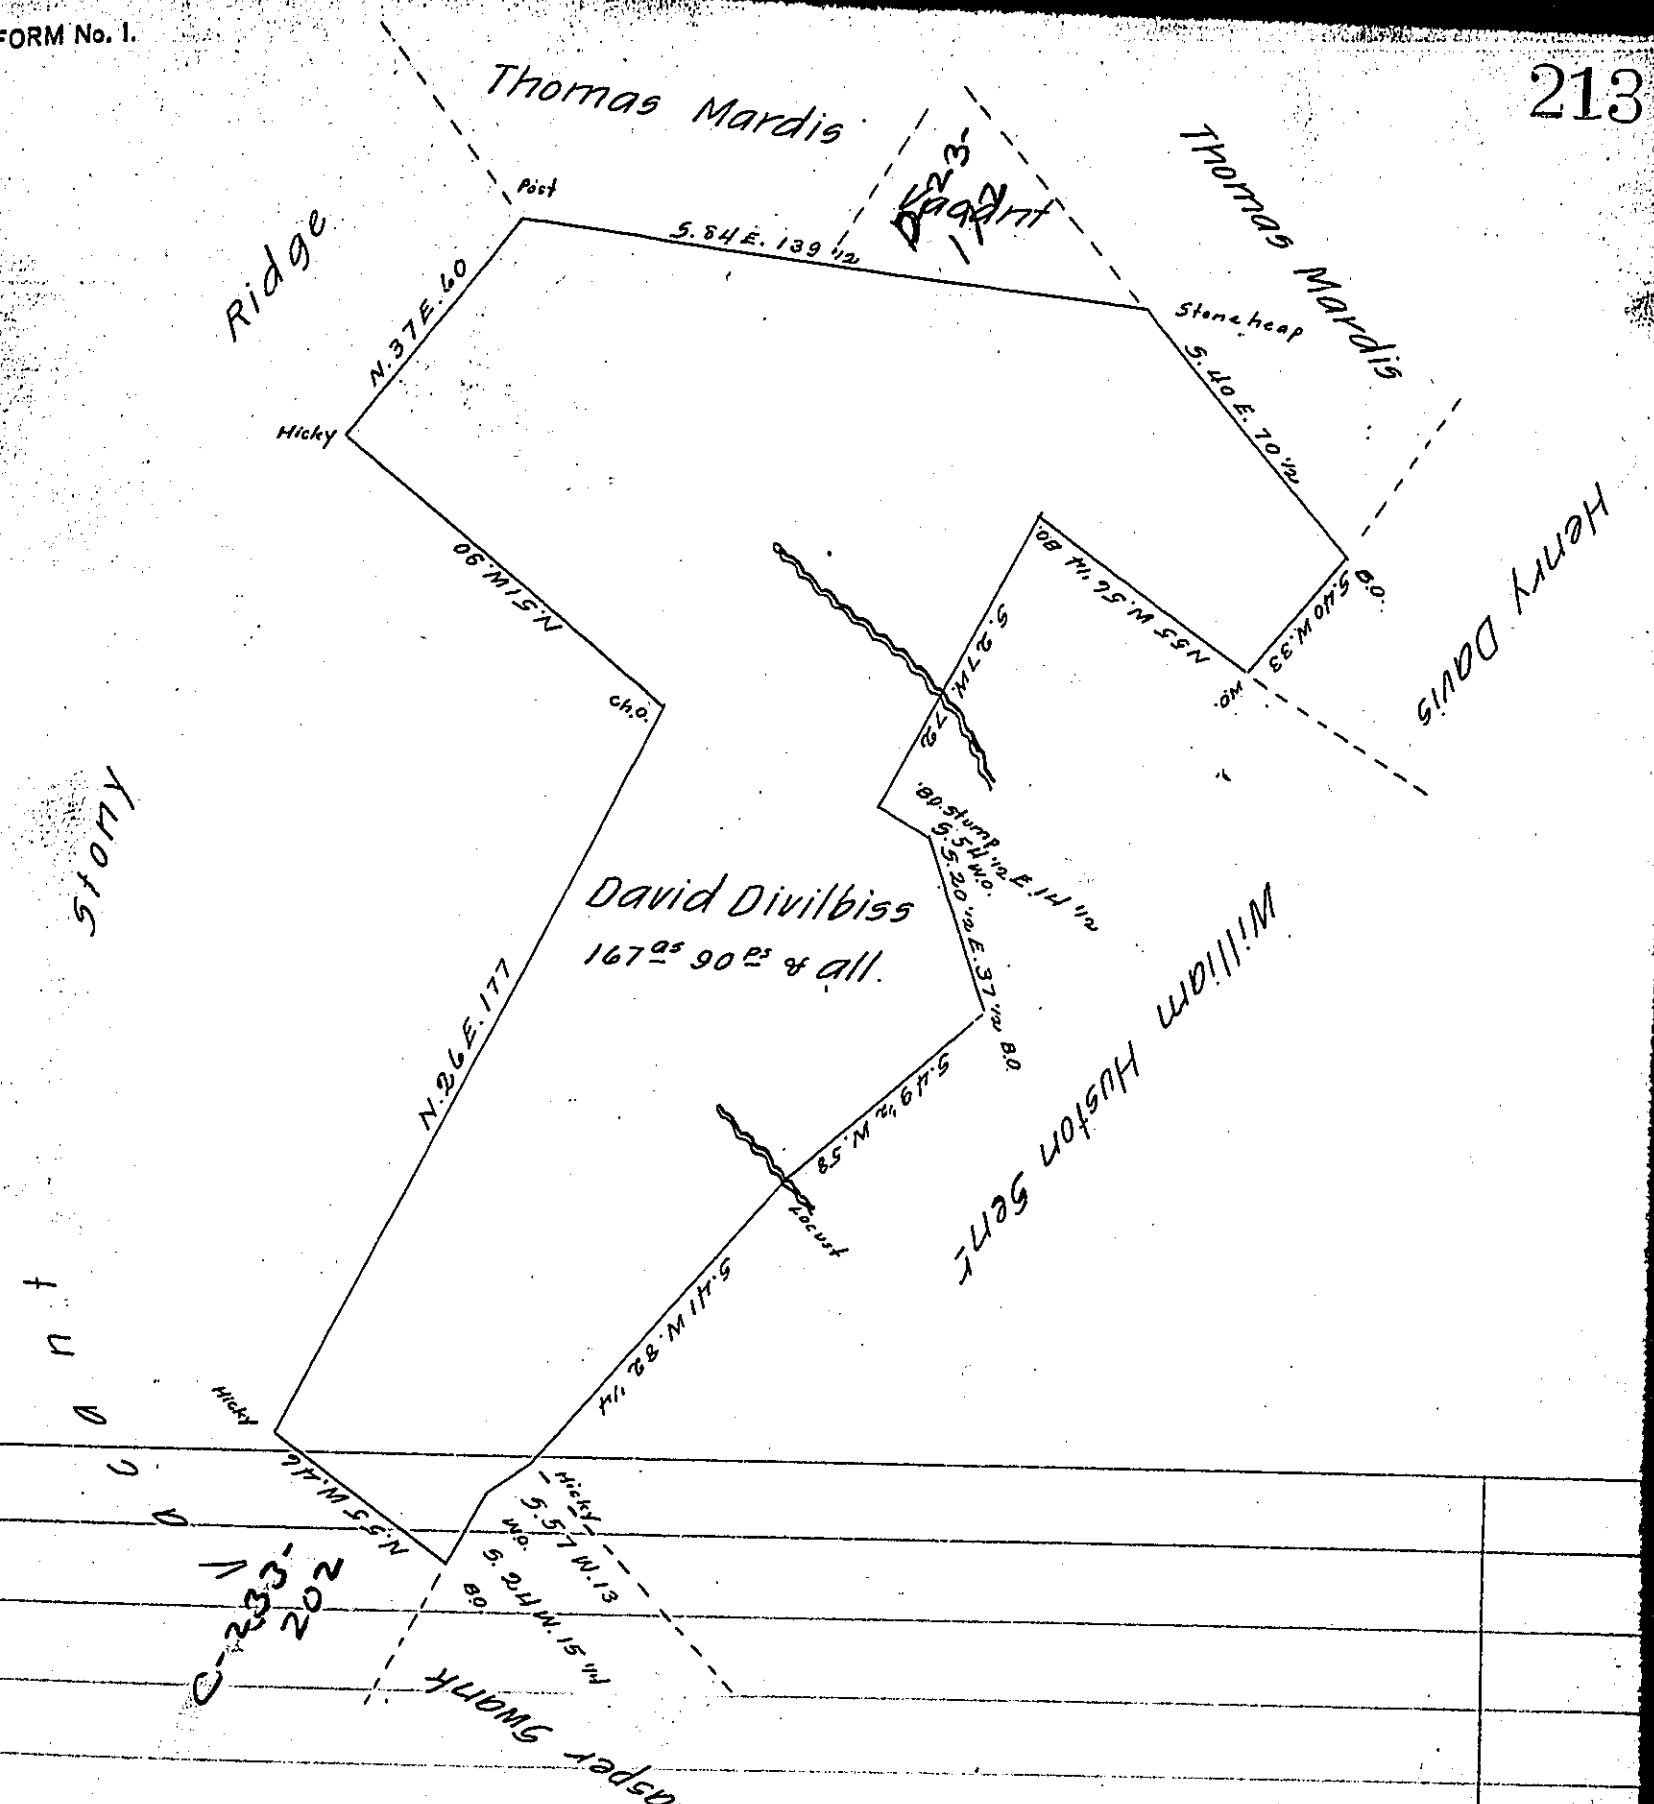

A Draught of a tract of Land situate in Warren Township Franklin County Containing One hundred and sixty seven acres and ninety perches and allowance of six p Cent for roads. Surveyed the 16th day of January 1817, in pursuance of a Warrant Granted David Divilbliss for 150a Dated the 26th day of February 1816

Jacob Spangler Esqr
Surveyor General

Archd Fleming D.S.

N.B. I do certify that at the time of making the above survey there was part of the land cleared and cultivated and a house thereon in which a family was actually residing. A.F.

IN TESTIMONY that the above is a copy of the original remaining on file in the Department of Internal Affairs of Pennsylvania, made conformably to an Act of Assembly approved the 16th day of February, 1833, I have hereunto set my Hand and caused the Seal of said Department to be affixed at Harrisburg, this Seventeenth day of August 1904

Grace P. Brown
Secretary of Internal Affairs.