FORM No. 1.

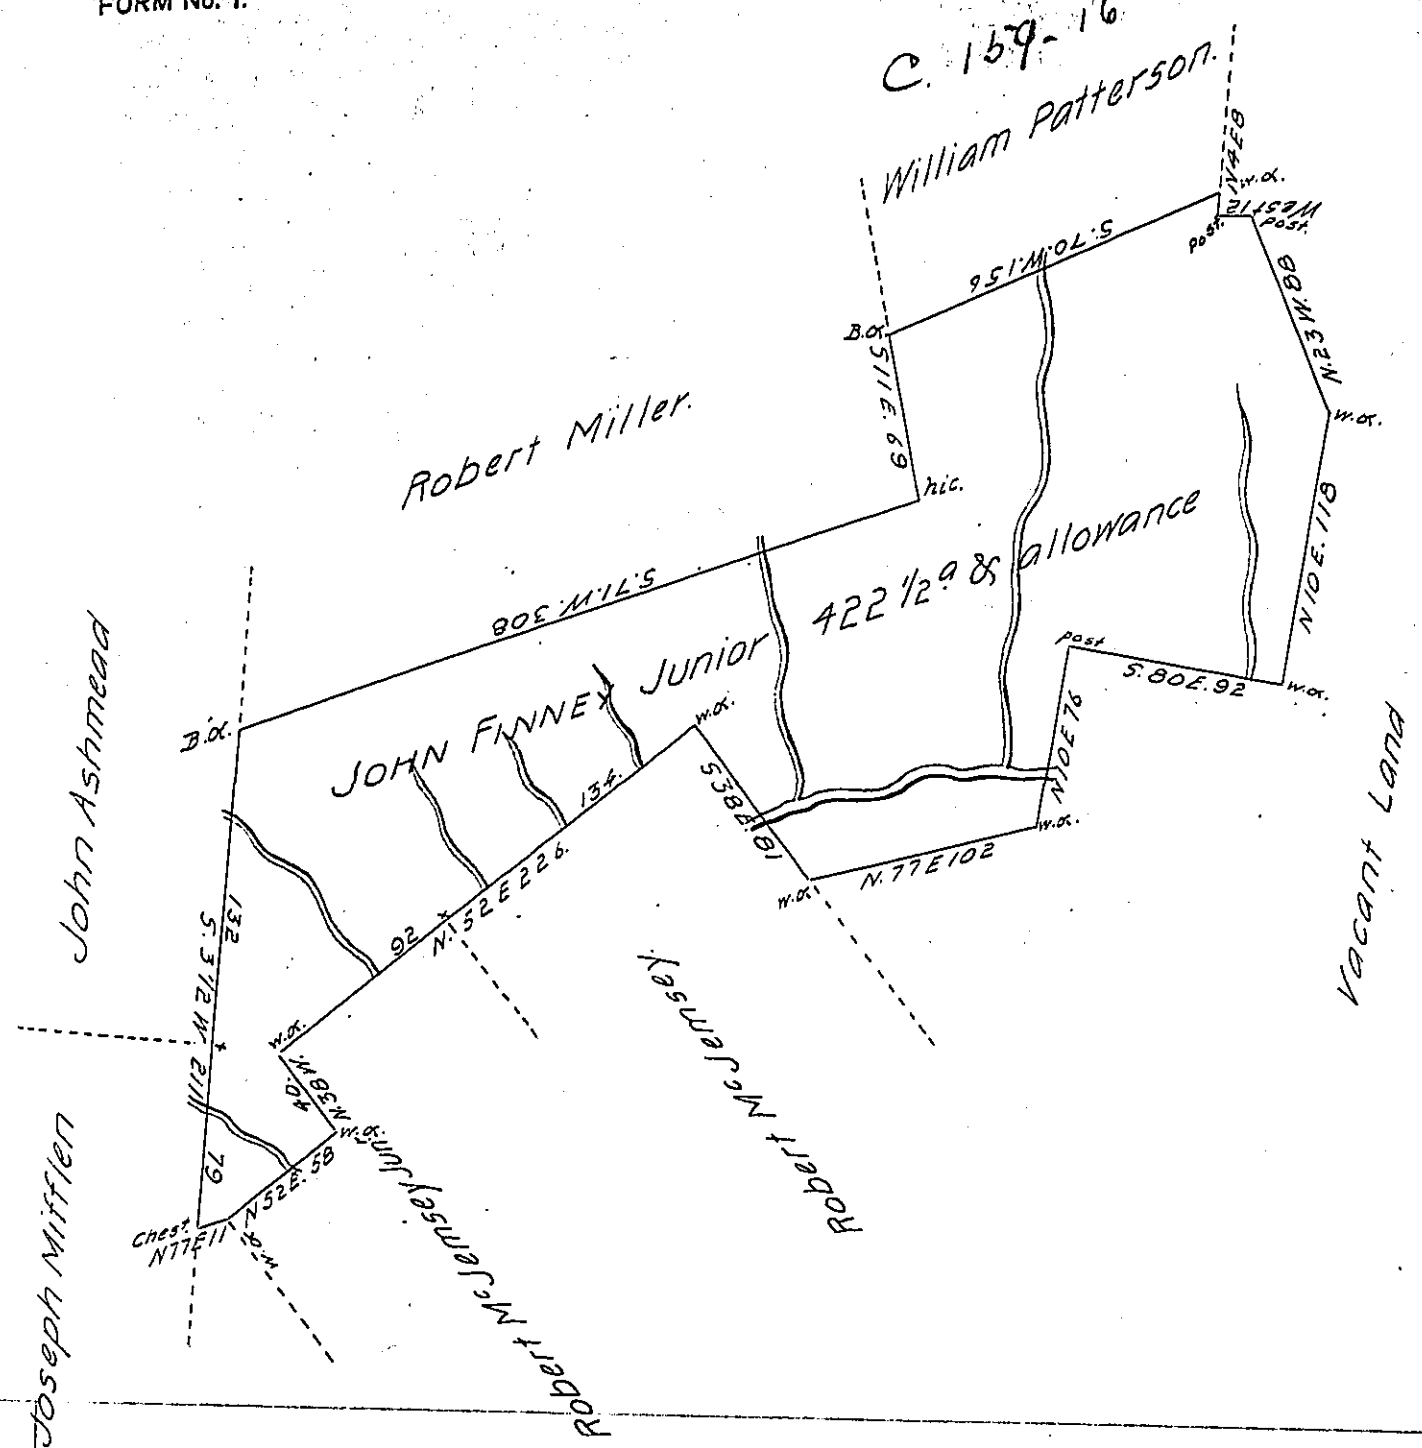

Survey'd to John Finney Junior on the 28th Day of May 1787 the above Described Tract of Four Hundred & Twenty two acres and an half of an acre, and allowance of six p.r Cent. Situate on a branch of Black Legs Creek bounded on the South by lands of John Mifflin & on the North west by lands of James Wilson in Westmorland County. By warrant of the 1st Day of July 1784

Joshua Elder D.S.

John Lukens Esq.r S. Gen.l

IN TESTIMONY that the above is a copy of the original remaining on file in the Department of Internal Affairs of Pennsylvania, made conformably to an Act of Assembly approved the 16th day of February, 1833, I have hereunto set my Hand and caused the Seal of said Department to be affixed at Harrisburg, this third *day of* October *1904.*

Isaac B. Brown

Secretary of Internal Affairs.