FORM No. 1.

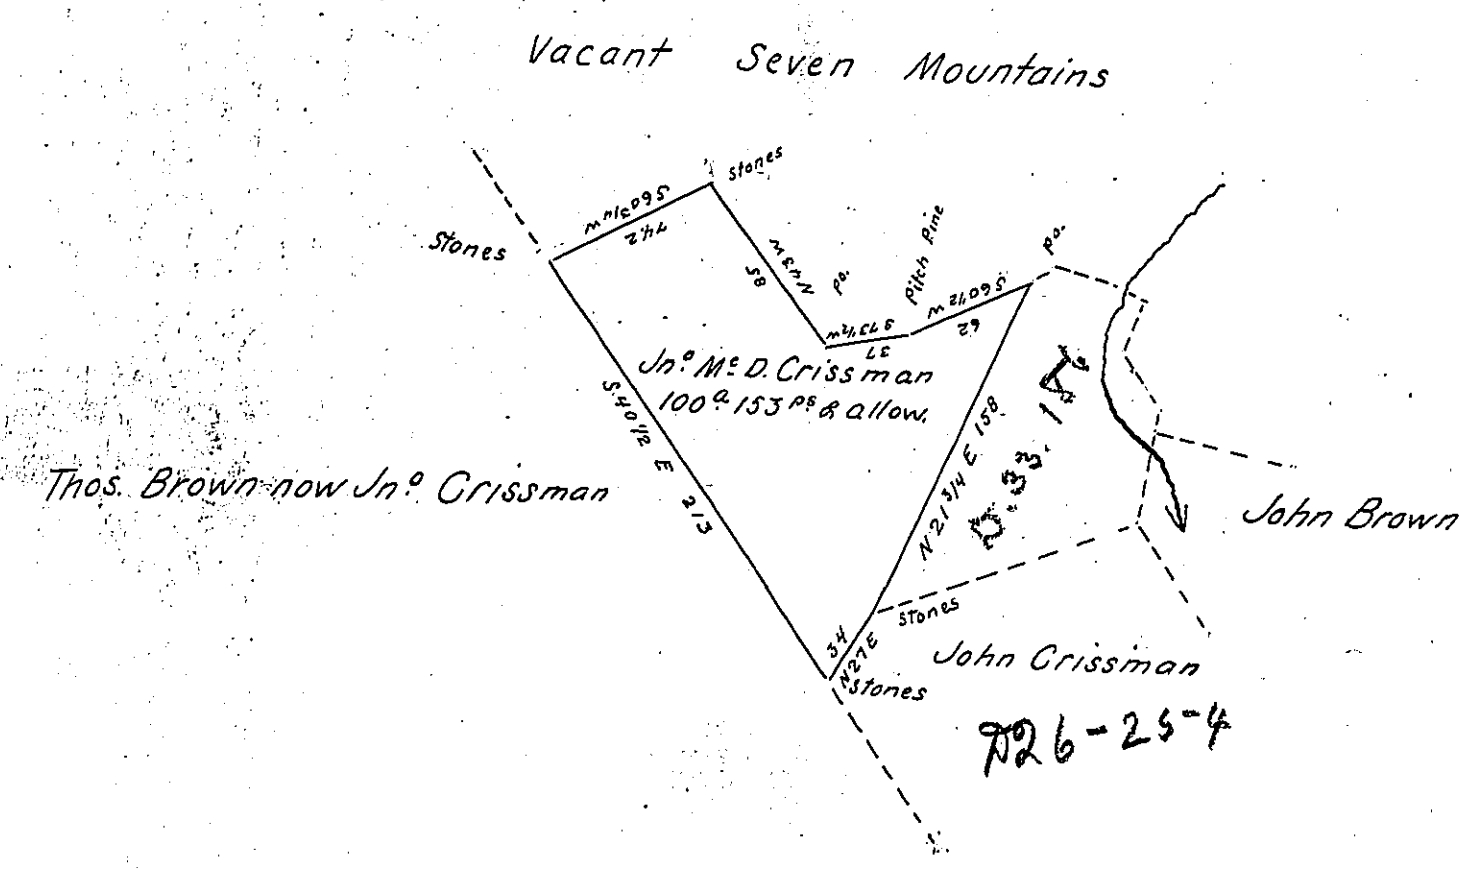

A Draught of a tract of land in Armagh Township Mifflin County Penna Containing 100 a 153 perches & allowance of 6 per Cent for Roads &c. Surveyed in part August 17th 1851 & finished April 26th 1852 in pursuance of a Warrant to John McDowell Crissman for 100 acres dated Feb. 14th 1851 Unimproved.

To J. Porter Brawley Esq. Surv.r Gen.l of Penna } John R. Weekes C.S.

IN TESTIMONY that the above is a copy of the original remaining on file in the Department of Internal Affairs of Pennsylvania, made conformably to an Act of Assembly approved the 16th day of February, 1833, I have hereunto set my Hand and caused the Seal of said Department to be affixed at Harrisburg, this twentieth day of July 1904.

Thomas B. Barnes

Secretary of Internal Affairs.