FORM No. 1.

142

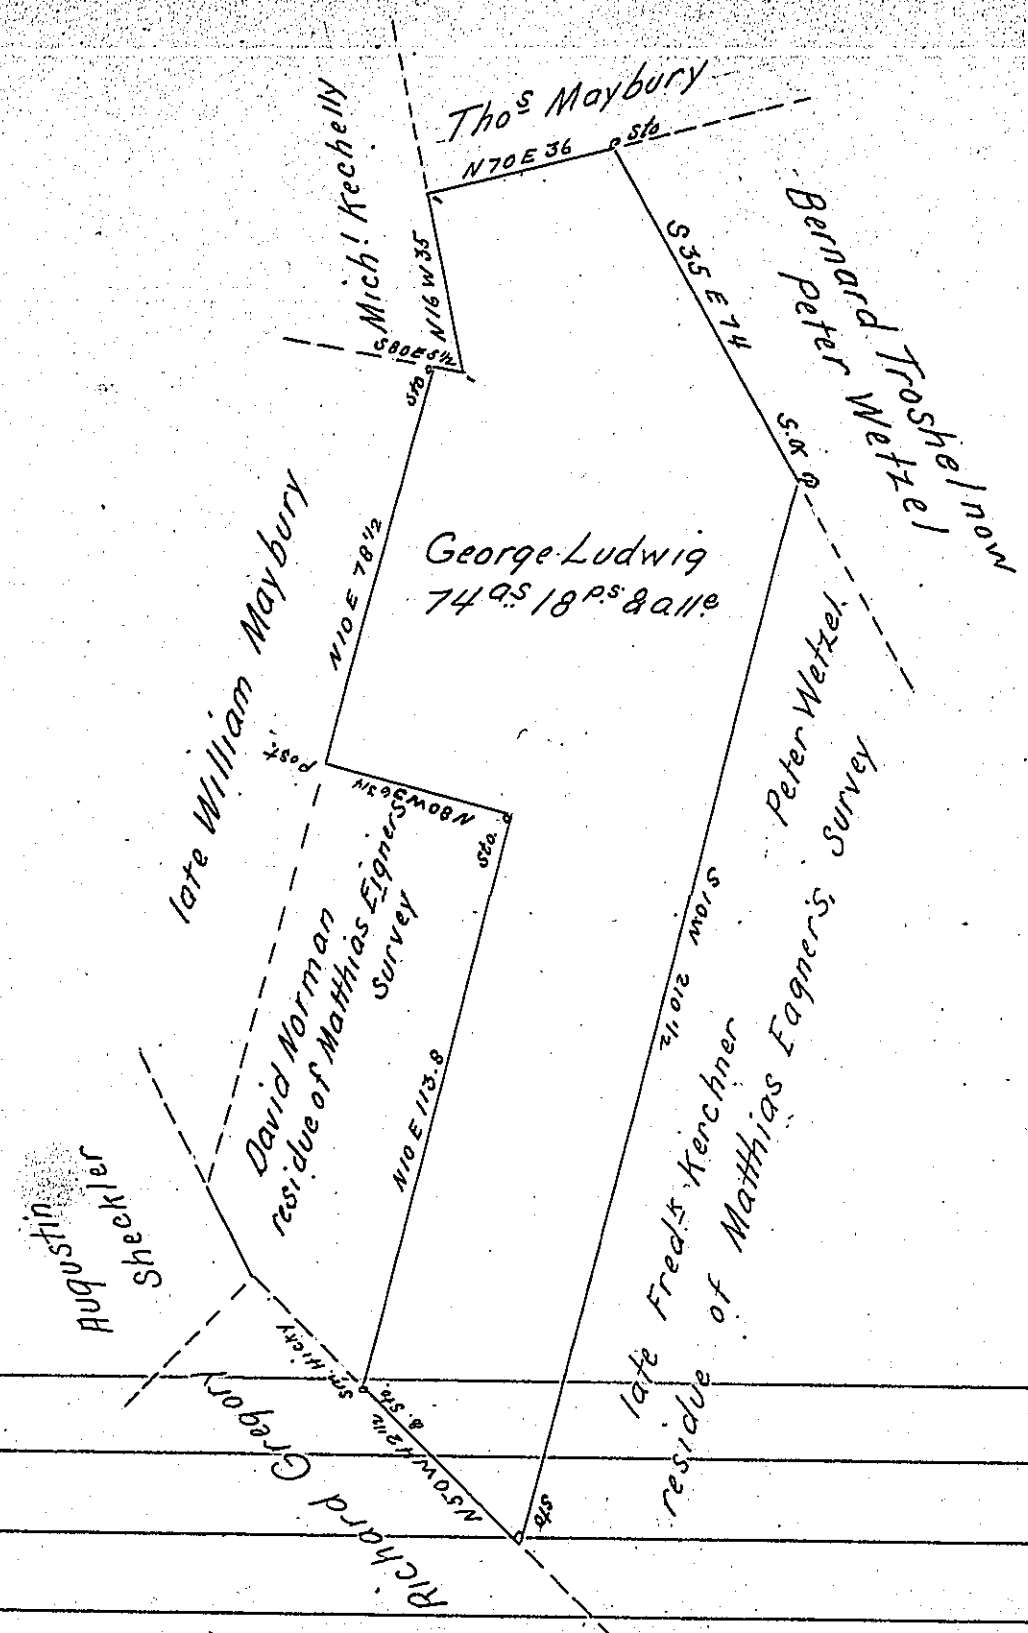

Draft of a tract or piece of Land in Longswamp township Berks County (part of As 189.34 Ps & allowance &c Originally Surveyed in pursuance of a Warrant dated the eighth day of May A.D. 1750. granted to Matthias Eagner) lately laid out by Survey for George Ludwig. containing Seventy four acres eighteen perches and the allowance of six per cent for roads &c.

May 2d 1827

Gabriel Hiester Esquire
Surveyor Gen! of Pennª

Matthias S. Richards D.S.

IN TESTIMONY that the above is a copy of the original remaining on file in the Department of Internal Affairs of Pennsylvania, made conformably to an Act of Assembly approved the 16th day of February, 1833, I have hereunto set my Hand and caused the Seal of said Department to be affixed at Harrisburg, this nineteenth *day of* August *1904*

Secretary of Internal Affairs.