FORM No. I.

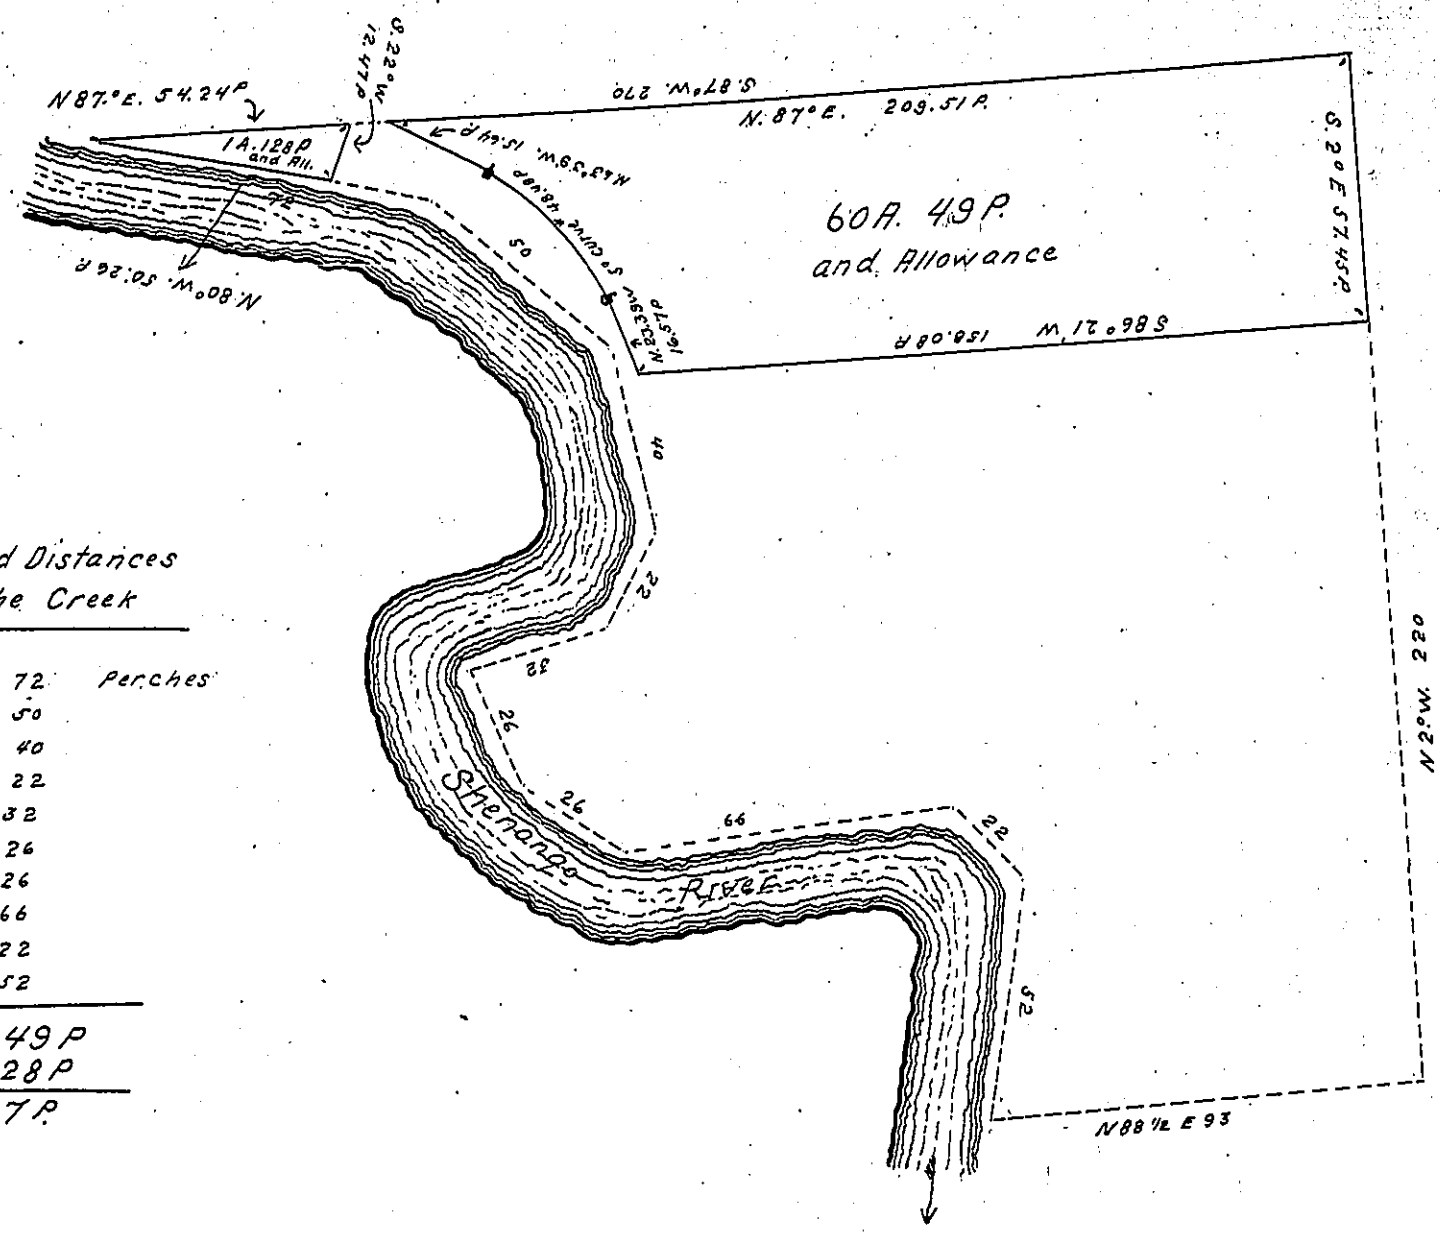

Courses and Distances Down the Creek

S.	80°	E. —	72	Perches
S.	50°	E —	50	
S.	16°	E. —	40	
S	24°	W —	22	
S.	70°	W —	32	
S.	25°	E —	26	
S.	50°	E -	26	
N.	72°	E -	66	
S.	45°	E -	22	
& S.	9°	W. —	52	

60 A. 49 P
1 A. 128 P
62 A. 17 P.

A Draft of a tract of land situated in the Township of Hickory and County of Mercer containing 62 acres 17 perches and allowance of six per cent for roads etc. Surveyed for Frank H. Buhl the 23rd day of January 1900, it being part of a larger tract containing 196 acres 44 perches and allowance, originally surveyed in pursuance of a warrant granted to Robert Campbell dated the 22nd day of May * 1802.

To James W. Latta Esq.
Secretary of Internal Affairs

R. A. McKim
County Surveyor.

Note. When this form is used the County Surveyor should indicate by dotted lines the remainder of the original survey, thus showing the location of the part returned. See paragraph nine of instructions to County Surveyors.

* Say January.

IN TESTIMONY that the above is a copy of the original remaining on file in the Department of Internal Affairs of Pennsylvania, made conformably to an Act of Assembly approved the 16th day of February, 1833, I have hereunto set my Hand and caused the Seal of said Department to be affixed at Harrisburg, this fourteenth *day of* July *1904.*

Secretary of Internal Affairs.