FORM No. I.

~~C-89-144~~

C-89-212

Land late of Samuel Irvine Decd.

271

C-183-197

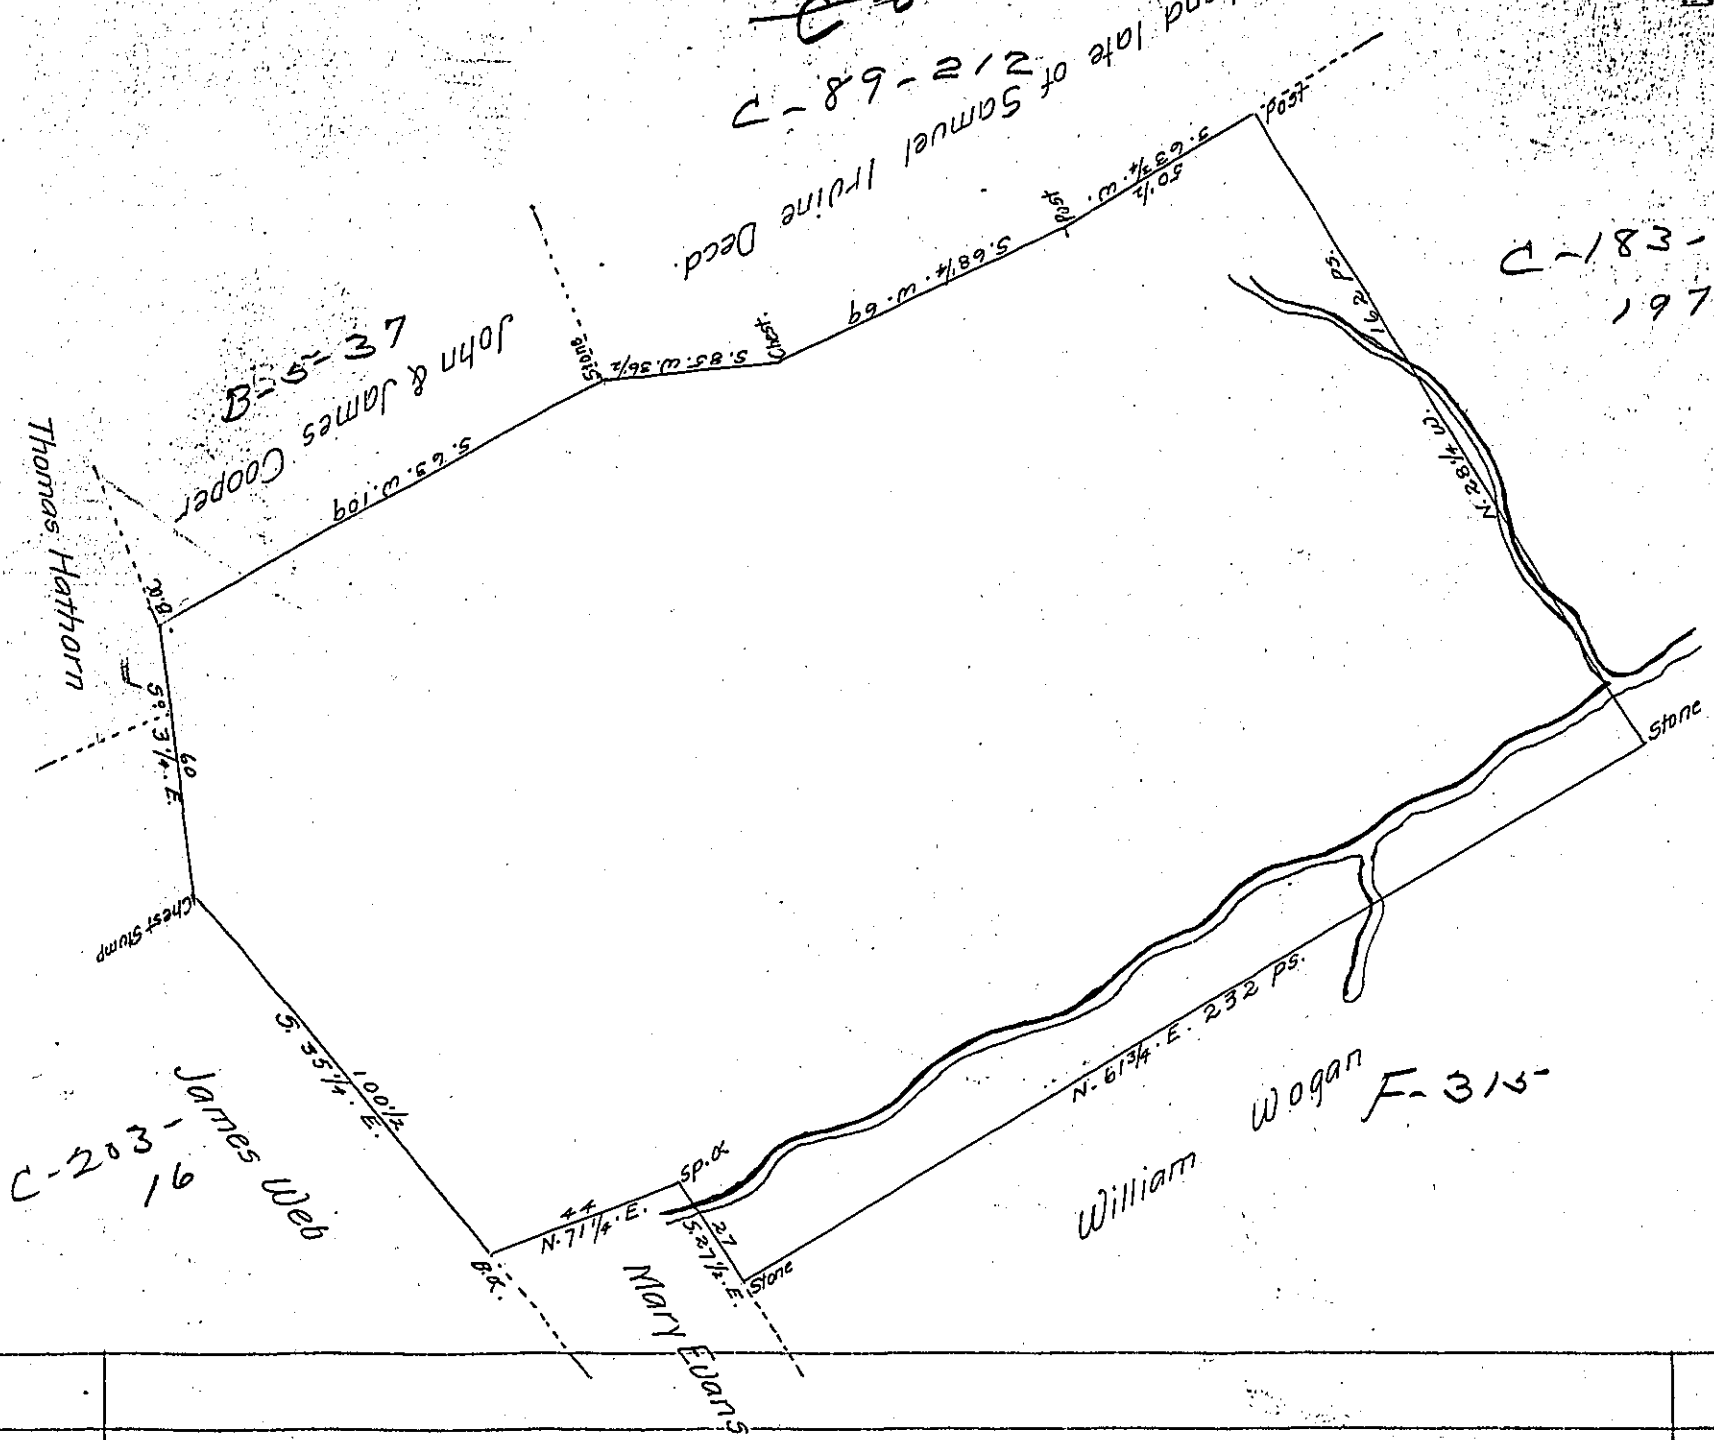

A Draught of a piece or Tract of Land Situate in Sadsbury Township Lancaster County Containing Two Hundred & Eighty two acres & 96 ps. and the usual allowance of Six pr Cent for Roads &c Surveyed the 20th Day of November 1788 for John Griffith By Virtue of a Warrant Dated the 15th Day of October A.D. 1788

pr Henry Ream D.Sr.

To John Lukens Esqr.
Surveyor General

IN TESTIMONY that the above is a copy of the original remaining on file in the Department of Internal Affairs of Pennsylvania, made conformably to an Act of Assembly approved the 16th day of February, 1833, I have hereunto set my Hand and caused the Seal of said Department to be affixed at Harrisburg, this tenth day of December 1904

Secretary of Internal Affairs.