FORM No. I.

H40-450

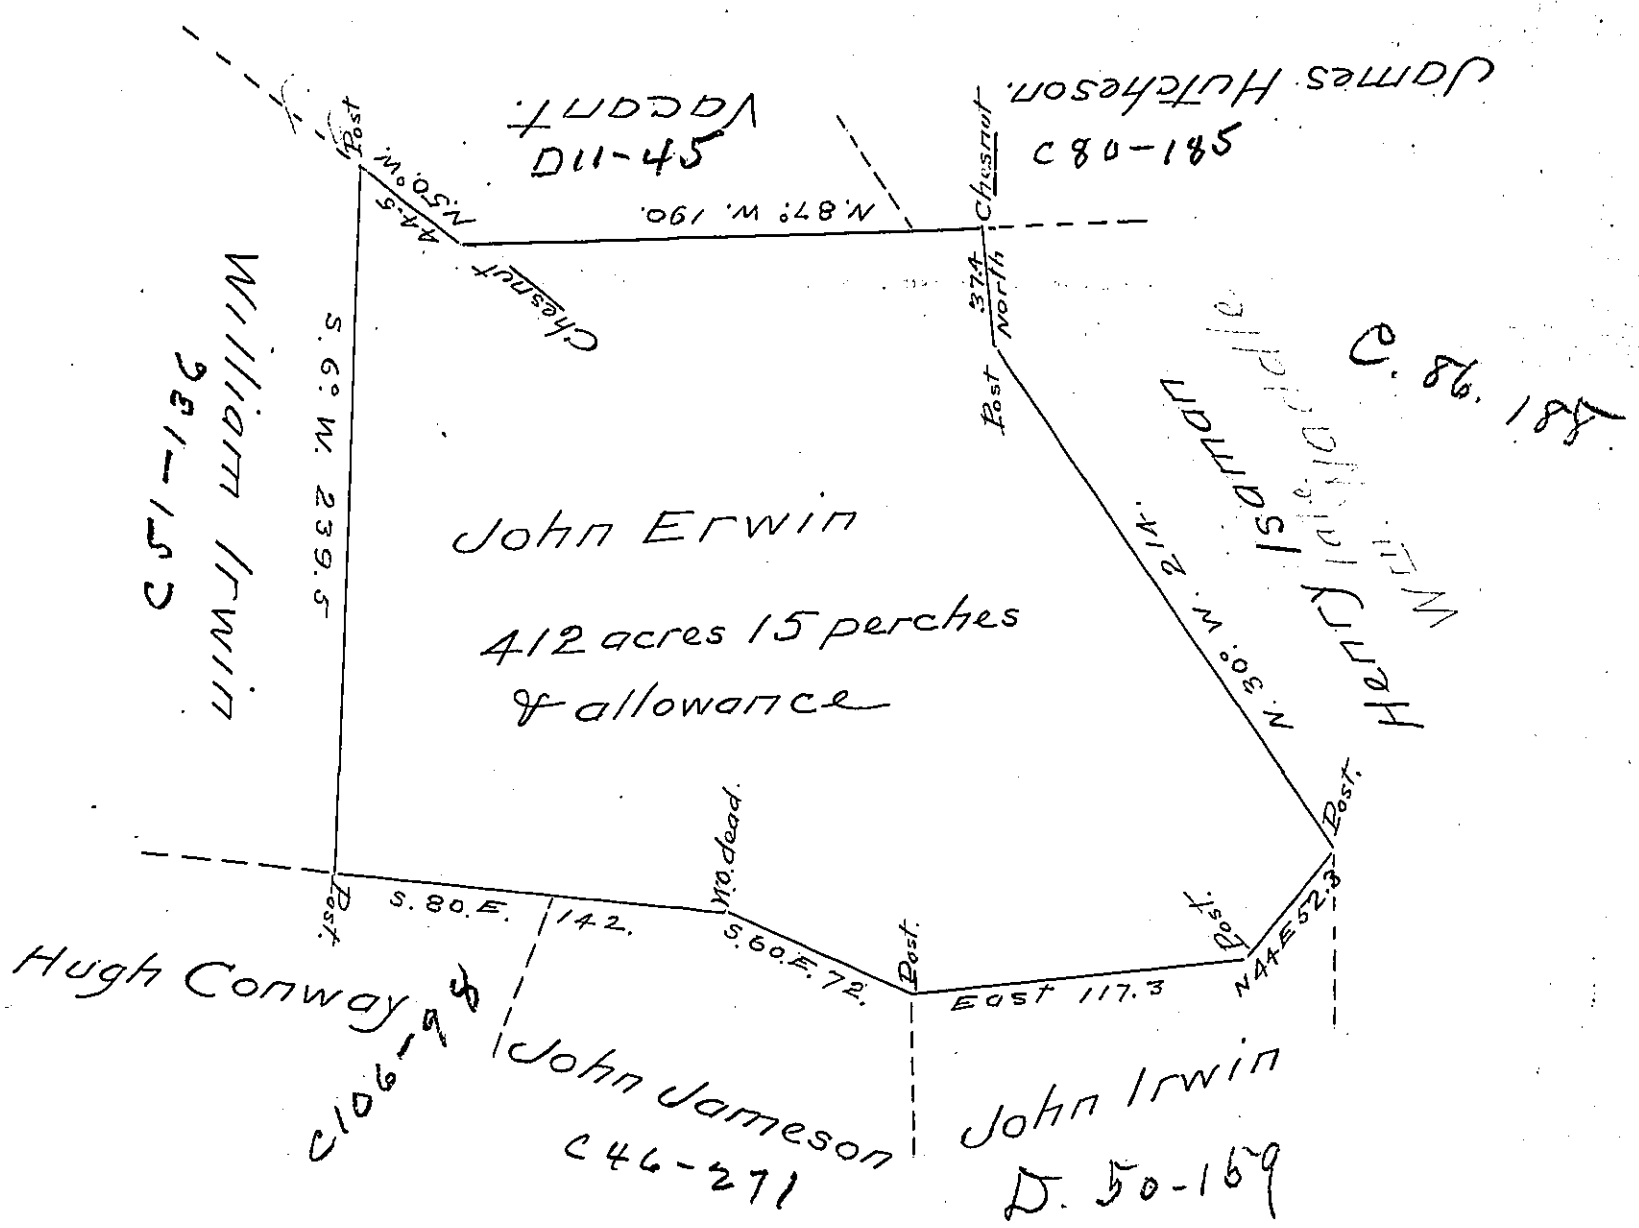

Surveyed June 20th 1788 on a Warrant of March 21st 1786. John Moore D.S.

The above described tract of Land Situate in Washington township, in the county of Westmoreland, Containing Four hundred & twelve acres, Fifteen perches & allowance is a correct copy from the record in my office, and which Survey I believe to be correct, and return it as such

John Gay D.S.

To. John Taylor Esq. 14th December 1838
Surveyor General of Pa.

IN TESTIMONY that the above is a copy of the original remaining on file in the Department of Internal Affairs of Pennsylvania, made conformably to an Act of Assembly approved the 16th day of February, 1833, I have hereunto set my Hand and caused the Seal of said Department to be affixed at Harrisburg, this nineteenth *day of* September *1904*

George P. Rooney

Secretary of Internal Affairs.