FORM No. I.



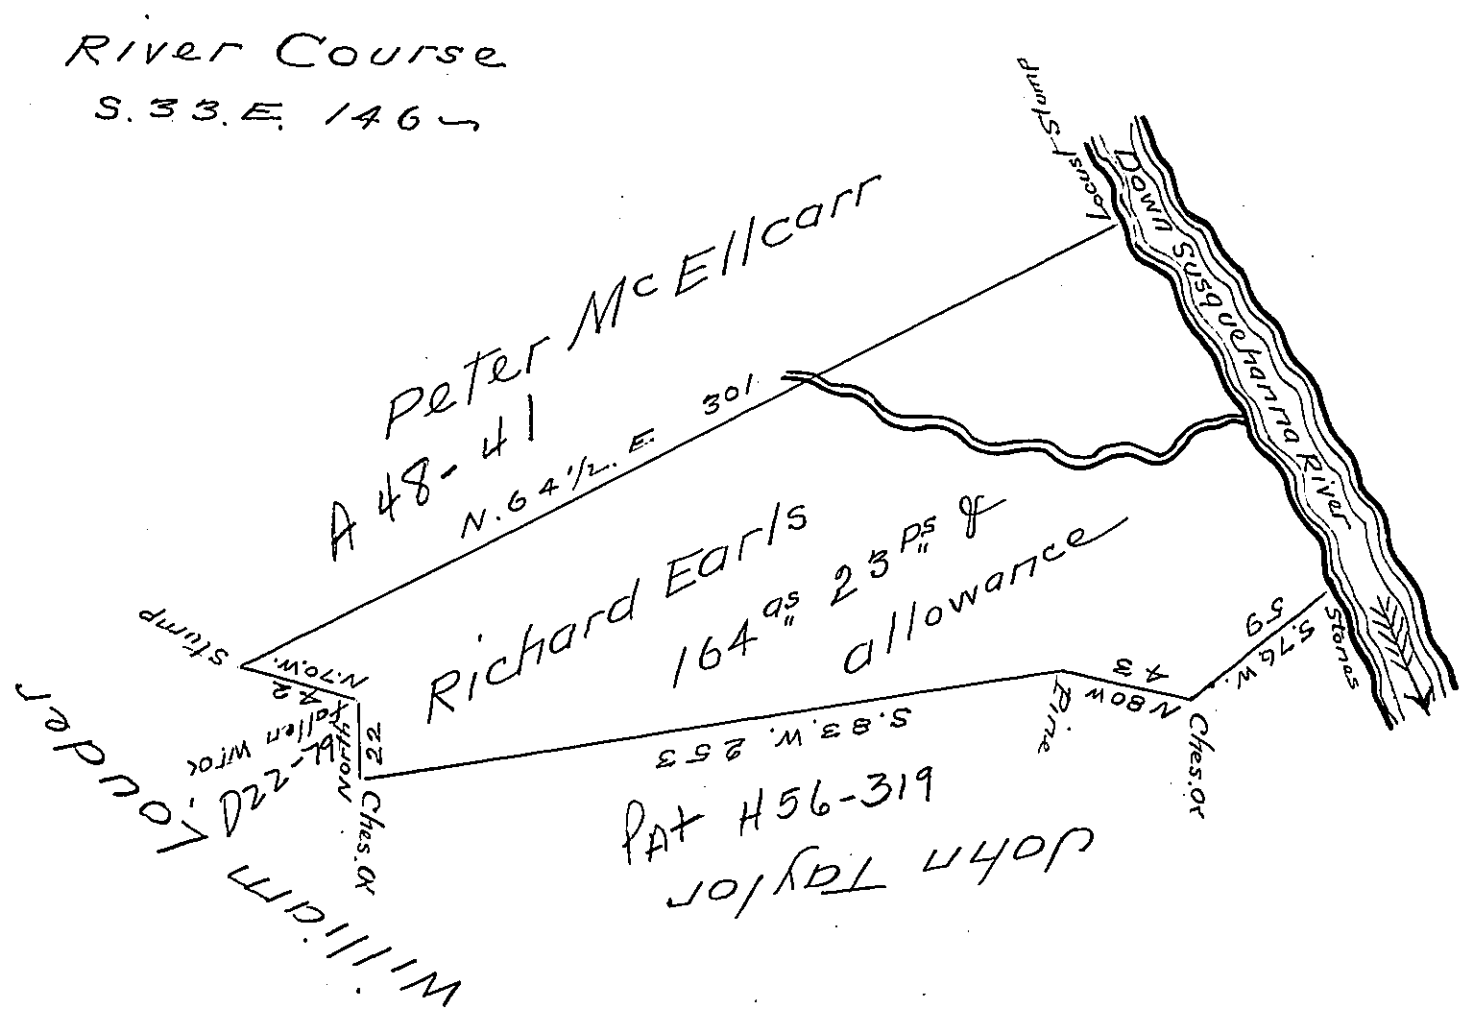


The Draft of a tract of land Situate in Buffaloe Township Cumberland County Containing one hundred & Sixty four acres twenty three perches and allowance Surveyed 23d May 1814 In pursuance of a warrent granted to Richard Earls dated November 16th 1786 —

Robt. Clark D.S.

To Richd. T. Leech Esquire
Surveyor Genl. of Pennsylvania

*IN TESTIMONY that the above is a copy of the original remaining on file in the Department of Internal Affairs of Pennsylvania, made conformably to an Act of Assembly approved the 16th day of February, 1833, I have hereunto set my Hand and caused the Seal of said Department to be affixed at Harrisburg, this* nineteenth *day of* September *1904.*

Isaac B. Brown

*Secretary of Internal Affairs.*