FORM No. 1.

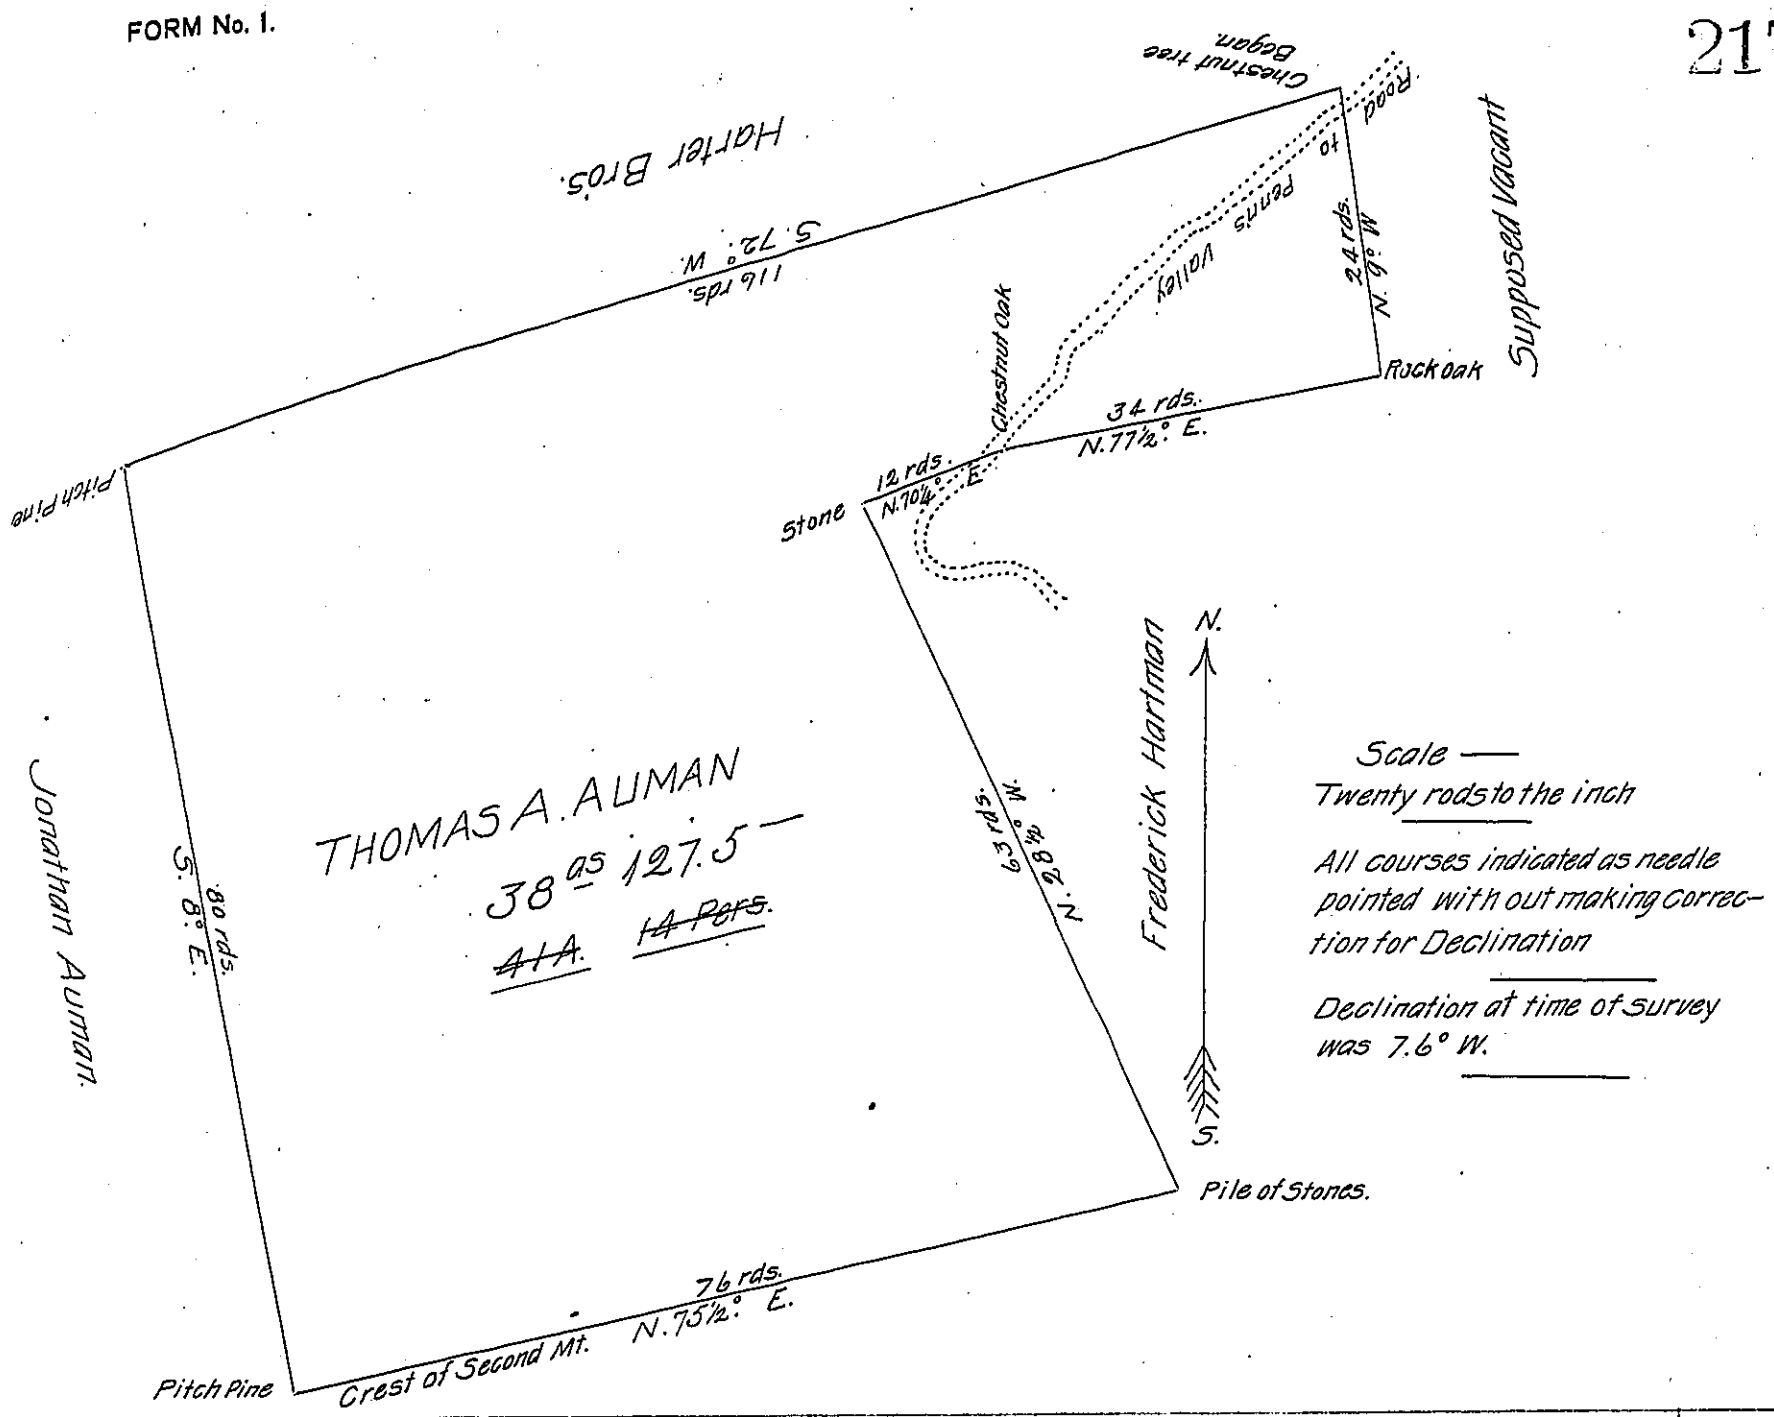

A Draft of a tract of land situated in the Township of Miles and County of Centre, containing thirty-eight acres 127.5 perches and allowance of six percent for roads, etc. Surveyed the 14th day of August 1903, in pursuance of a warrant granted to Thomas A. Auman dated the seventh day of August 1902.

Chas. O. Frank

~~County~~ Surveyor.

To Hon. Isaac B. Brown,
Secretary of Internal Affairs.

Approved Sept. 21 1904

H. B. Hering

County Surveyor.

IN TESTIMONY that the above is a copy of the original remaining on file in the Department of Internal Affairs of Pennsylvania, made conformably to an Act of Assembly approved the 16th day of February, 1833, I have hereunto set my Hand and caused the Seal of said Department to be affixed at Harrisburg, this twenty-seventh *day of* October *1904.*

Isaac B. Brown

Secretary of Internal Affairs.