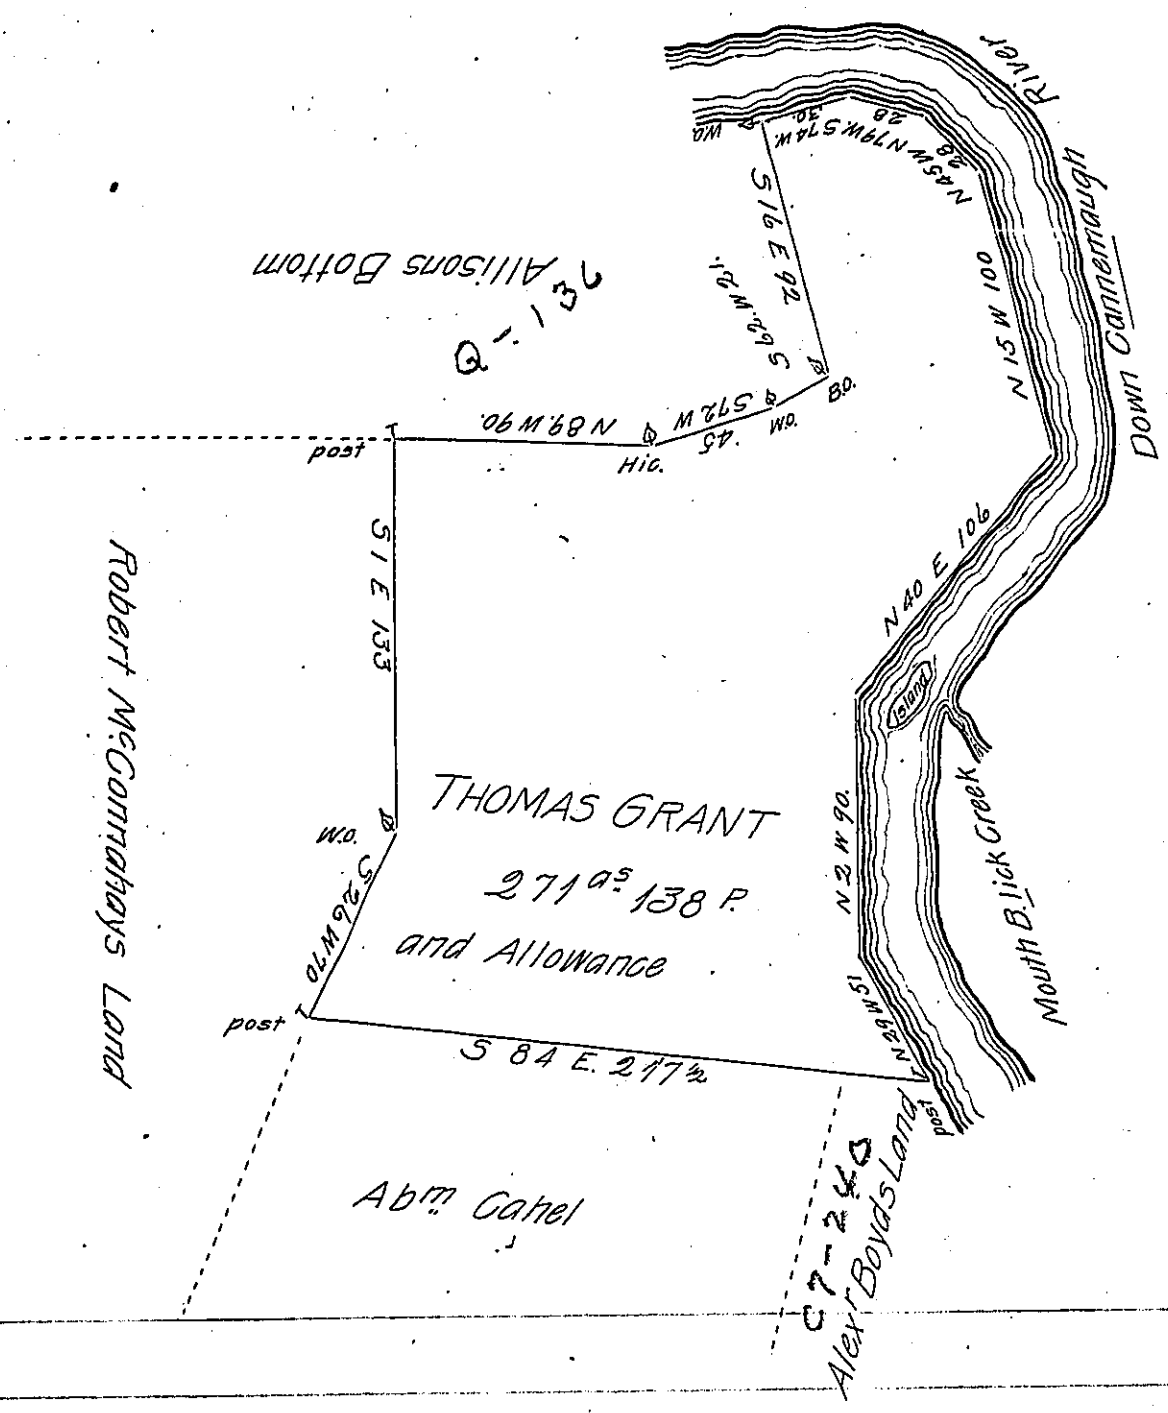

In pursuance of a Warrant dated the 1st Day of July 1784 was Surveyd for Thomas Grant the above described Tract of Land Containing Two Hundred & Seventy one Acres and One Hundred and Thirty eight perches with an Allowance proportioned to six P Cent Situate on the South Side of Cannemaugh Adjoining Land of Alexander Boyd and others in Derry Township Westmoreland County Surveyd May 13th 1785

P- John Moore D.S.

To John Lukens Esqr. S.G.

IN TESTIMONY that the above is a copy of the original remaining on file in the Department of Internal Affairs of Pennsylvania, made conformably to an Act of Assembly approved the 16th day of February, 1833, I have hereunto set my Hand and caused the Seal of said Department to be affixed at Harrisburg, this twentyninth *day of* October *1904.*

Isaac B. Brown

Secretary of Internal Affairs.